

WOODSIDE CARE PRECINCT


AMENDED DEVELOPMENT APPLICATION ARCHITECTURAL DRAWINGS

ARCHITECTURAL DRAWINGS

DRAWING LIST AND LOCATION PLAN	DA 0001
SURVEY PLAN	DA 0020
DEMOLITION SITE PLAN	DA 0040
PROPOSED SITE PLAN	DA 0050
PROPOSED SITE PLAN (NORTH)	DA 0051
PROPOSED SITE PLAN (SOUTH)	DA 0052
BASEMENT GA PLAN	DA 1001
LOWER GROUND GA PLAN OVERALL	DA 1002
LOWER GROUND GA PLAN (NORTH)	DA 1003
GROUND GA PLAN OVERALL	DA 1009
GROUND GA PLAN (NORTH)	DA 1010
LEVEL 1 GA PLAN	DA 1011
LEVEL 2 GA PLAN	DA 1012
LEVEL 3 GA PLAN	DA 1013
ROOF LEVEL GA PLAN	DA 1014
FORTESCUE ST RESIDENCE FLOOR PLAN	DA 1021
DALGETY ST RESIDENCE FLOOR PLAN	DA 1031
GENERAL SECTIONS	DA 2001
SECTIONAL ELEVATIONS - NEW	DA 2002
ELEVATIONS NORTH + SOUTH	DA 3001
ELEVATIONS EAST + WEST	DA 3002
TRUE SECTIONAL ELEVATIONS	DA 3101
FORTESCUE ST RESIDENCE ELEVATIONS	DA 3201
DALGETY ST RESIDENCE ELEVATIONS	DA 3202



LOCATION PLAN 1:2000

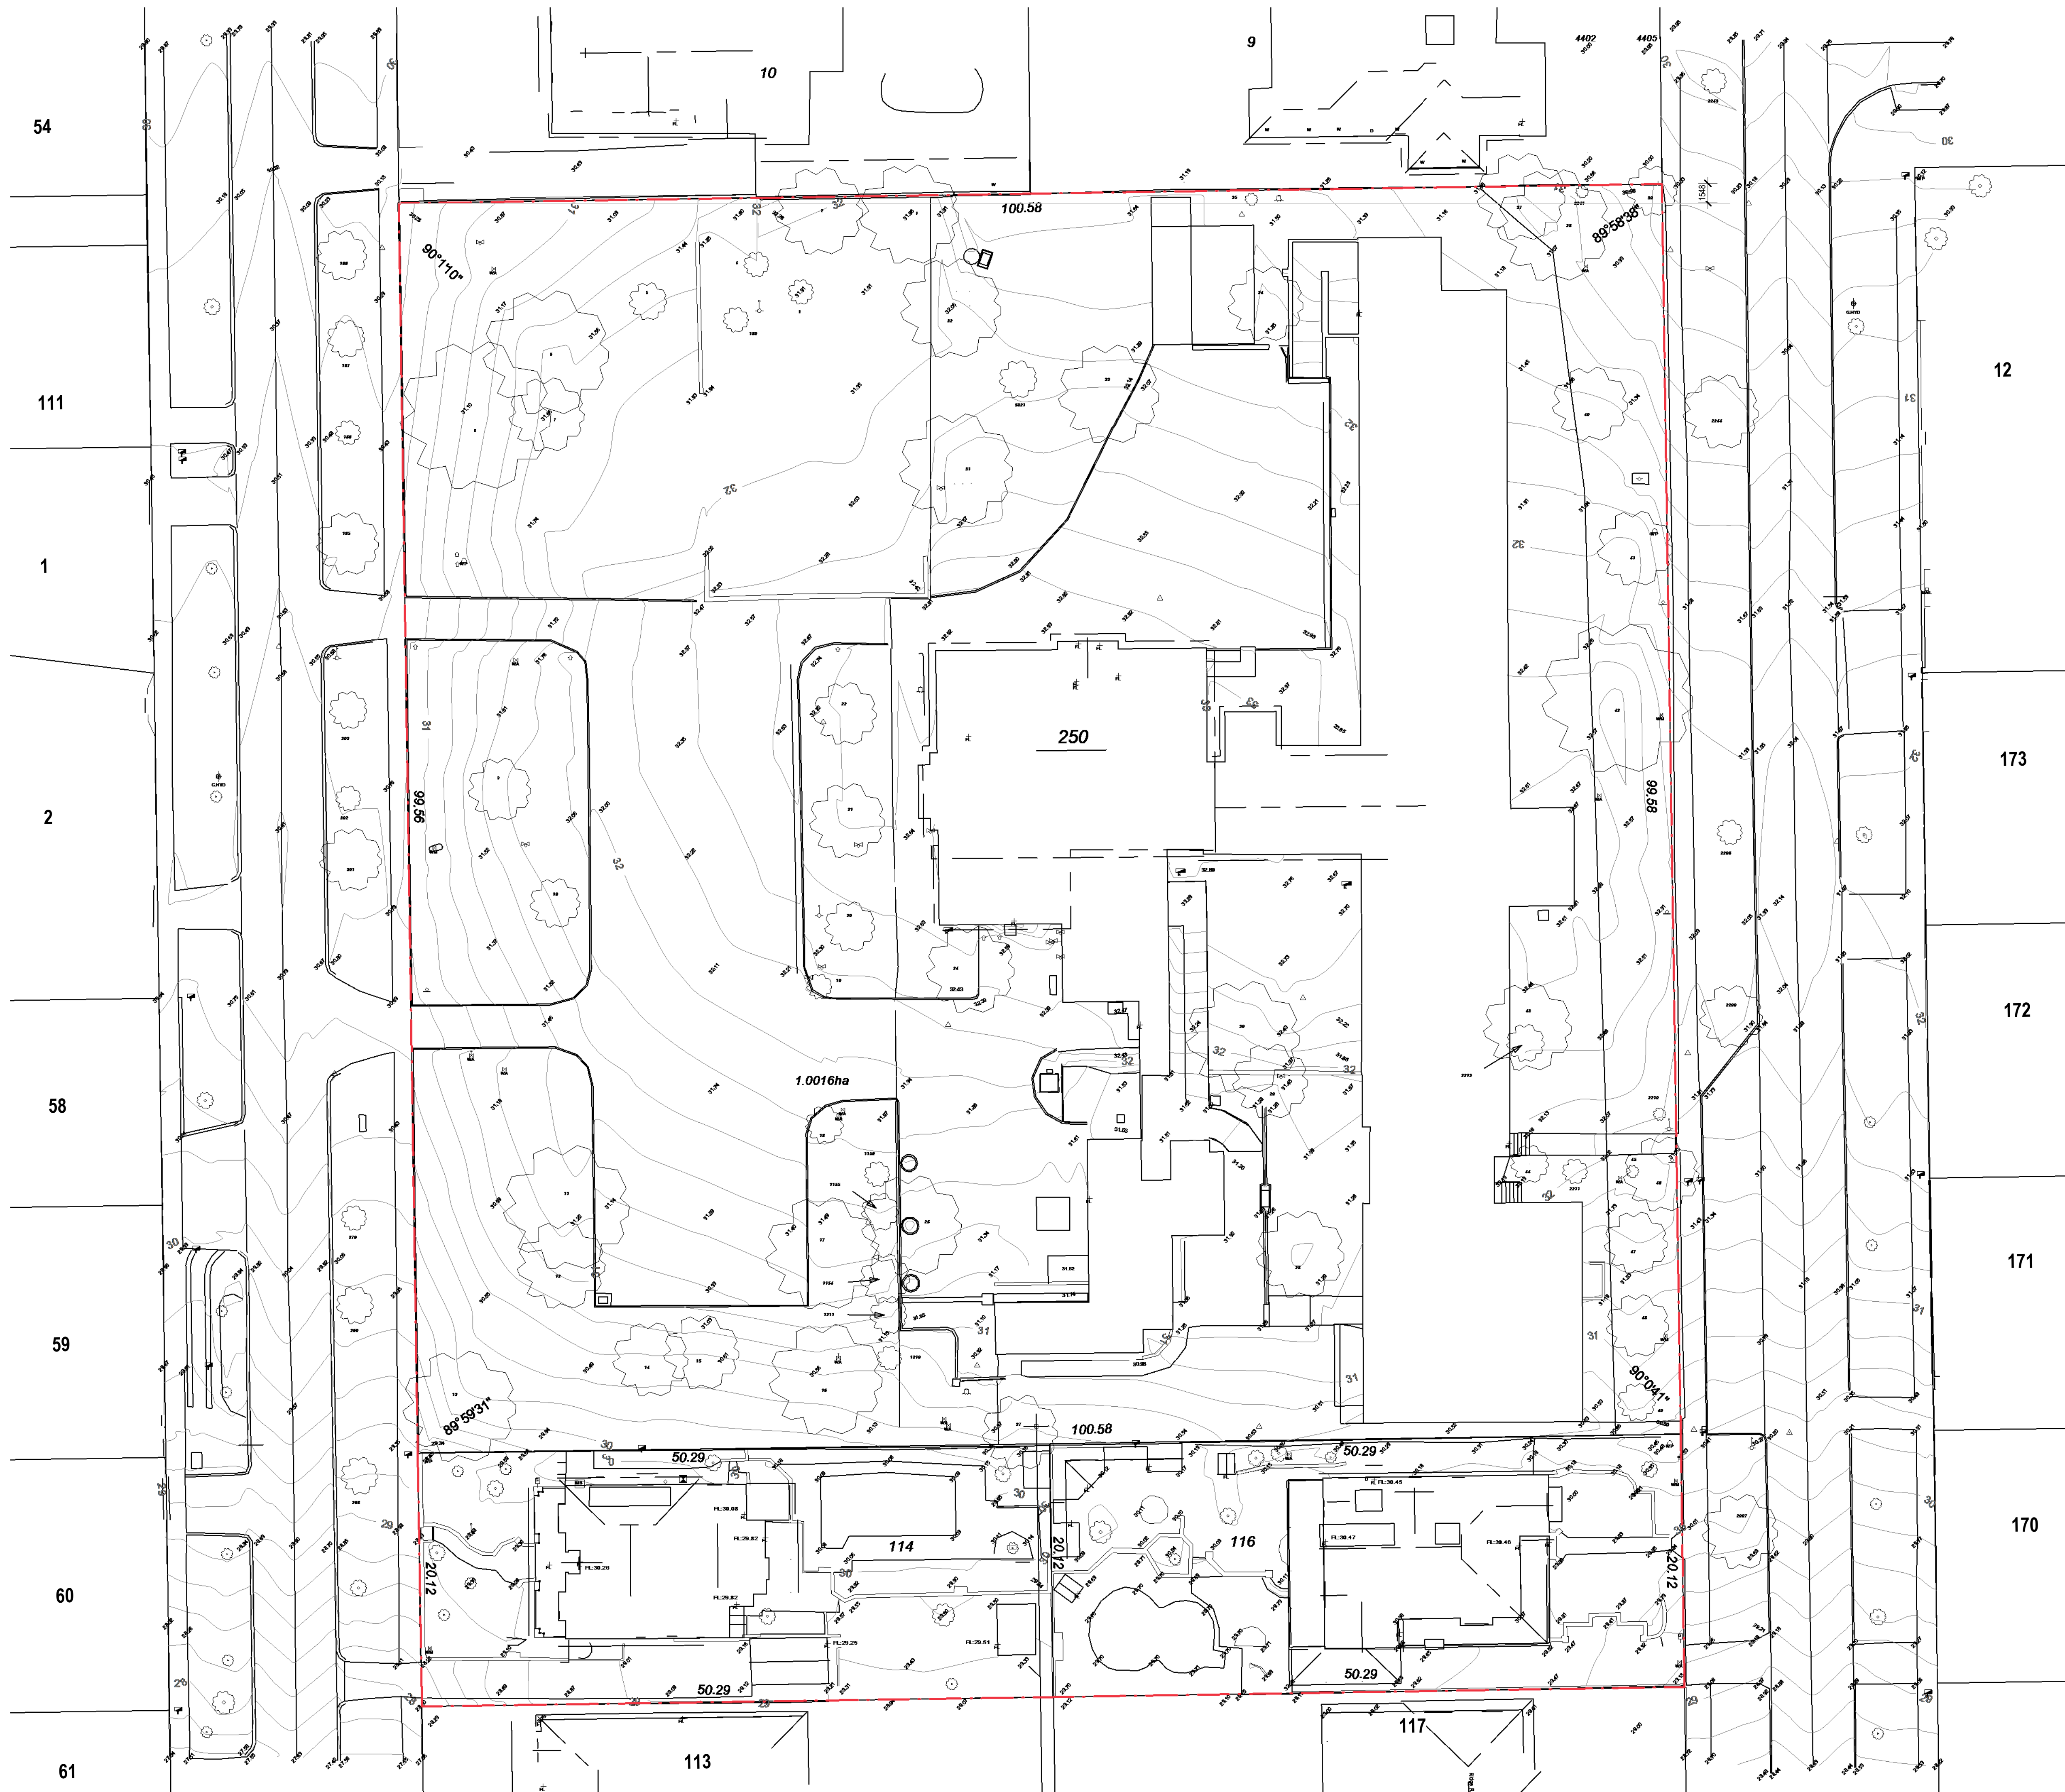

NOTES / LEGEND / MATERIAL

DEPARTMENT OF PLANNING, LANDS
AND HERITAGE

DATE 21-Jul-2026 FILE
SDAU-062-23C.2

DRAWING BY MNG
SURVEYS

L	30.06.26	ISSUE FOR DA AMENDMENT
K	19.06.26	ISSUE FOR DA AMENDMENT
J	16.06.26	ISSUE FOR DA AMENDMENT
H	02.06.26	ISSUE FOR DA AMENDMENT
G	22.05.26	ISSUE FOR DA AMENDMENT

ISSUE DATE AMENDMENT

STATUS

DESIGN DEVELOPMENT

© Copyright Kerry Hill Architects Pty Ltd
THIS DRAWING IS AND AT ALL TIMES REMAINS THE EXCLUSIVE PROPERTY
OF KERRY HILL ARCHITECTS PTY LTD.

CLIENT

FRESH FIELDS PROJECTS
(WA) No1 PTY LTD

ARCHITECT


Kerry Hill Architects Pty Ltd

30 Mouat St, Fremantle, WA 6160
T+618 93384545 F+618 93384546
admin_perth@kerryhillarchitects.com

PROJECT	REF
WOODSIDE CARE PRECINCT	574

ADDRESS

LOT 250 (18) DALGETY STREET
LOT 114 (26) DALGETY STREET
LOT 116 (29) FORTESCUE STREET
EAST FREMANTLE WA 6158

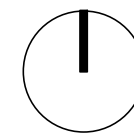
DRAWN	MNG	NORTH
SCALE	1 : 250	
DATE	30.06.26	

CHECKED KHA	APPROVED KHA
----------------	-----------------

DRAWING TITLE

SURVEY PLAN

DRAWING NUMBER	ISSUE
DA 0020	L

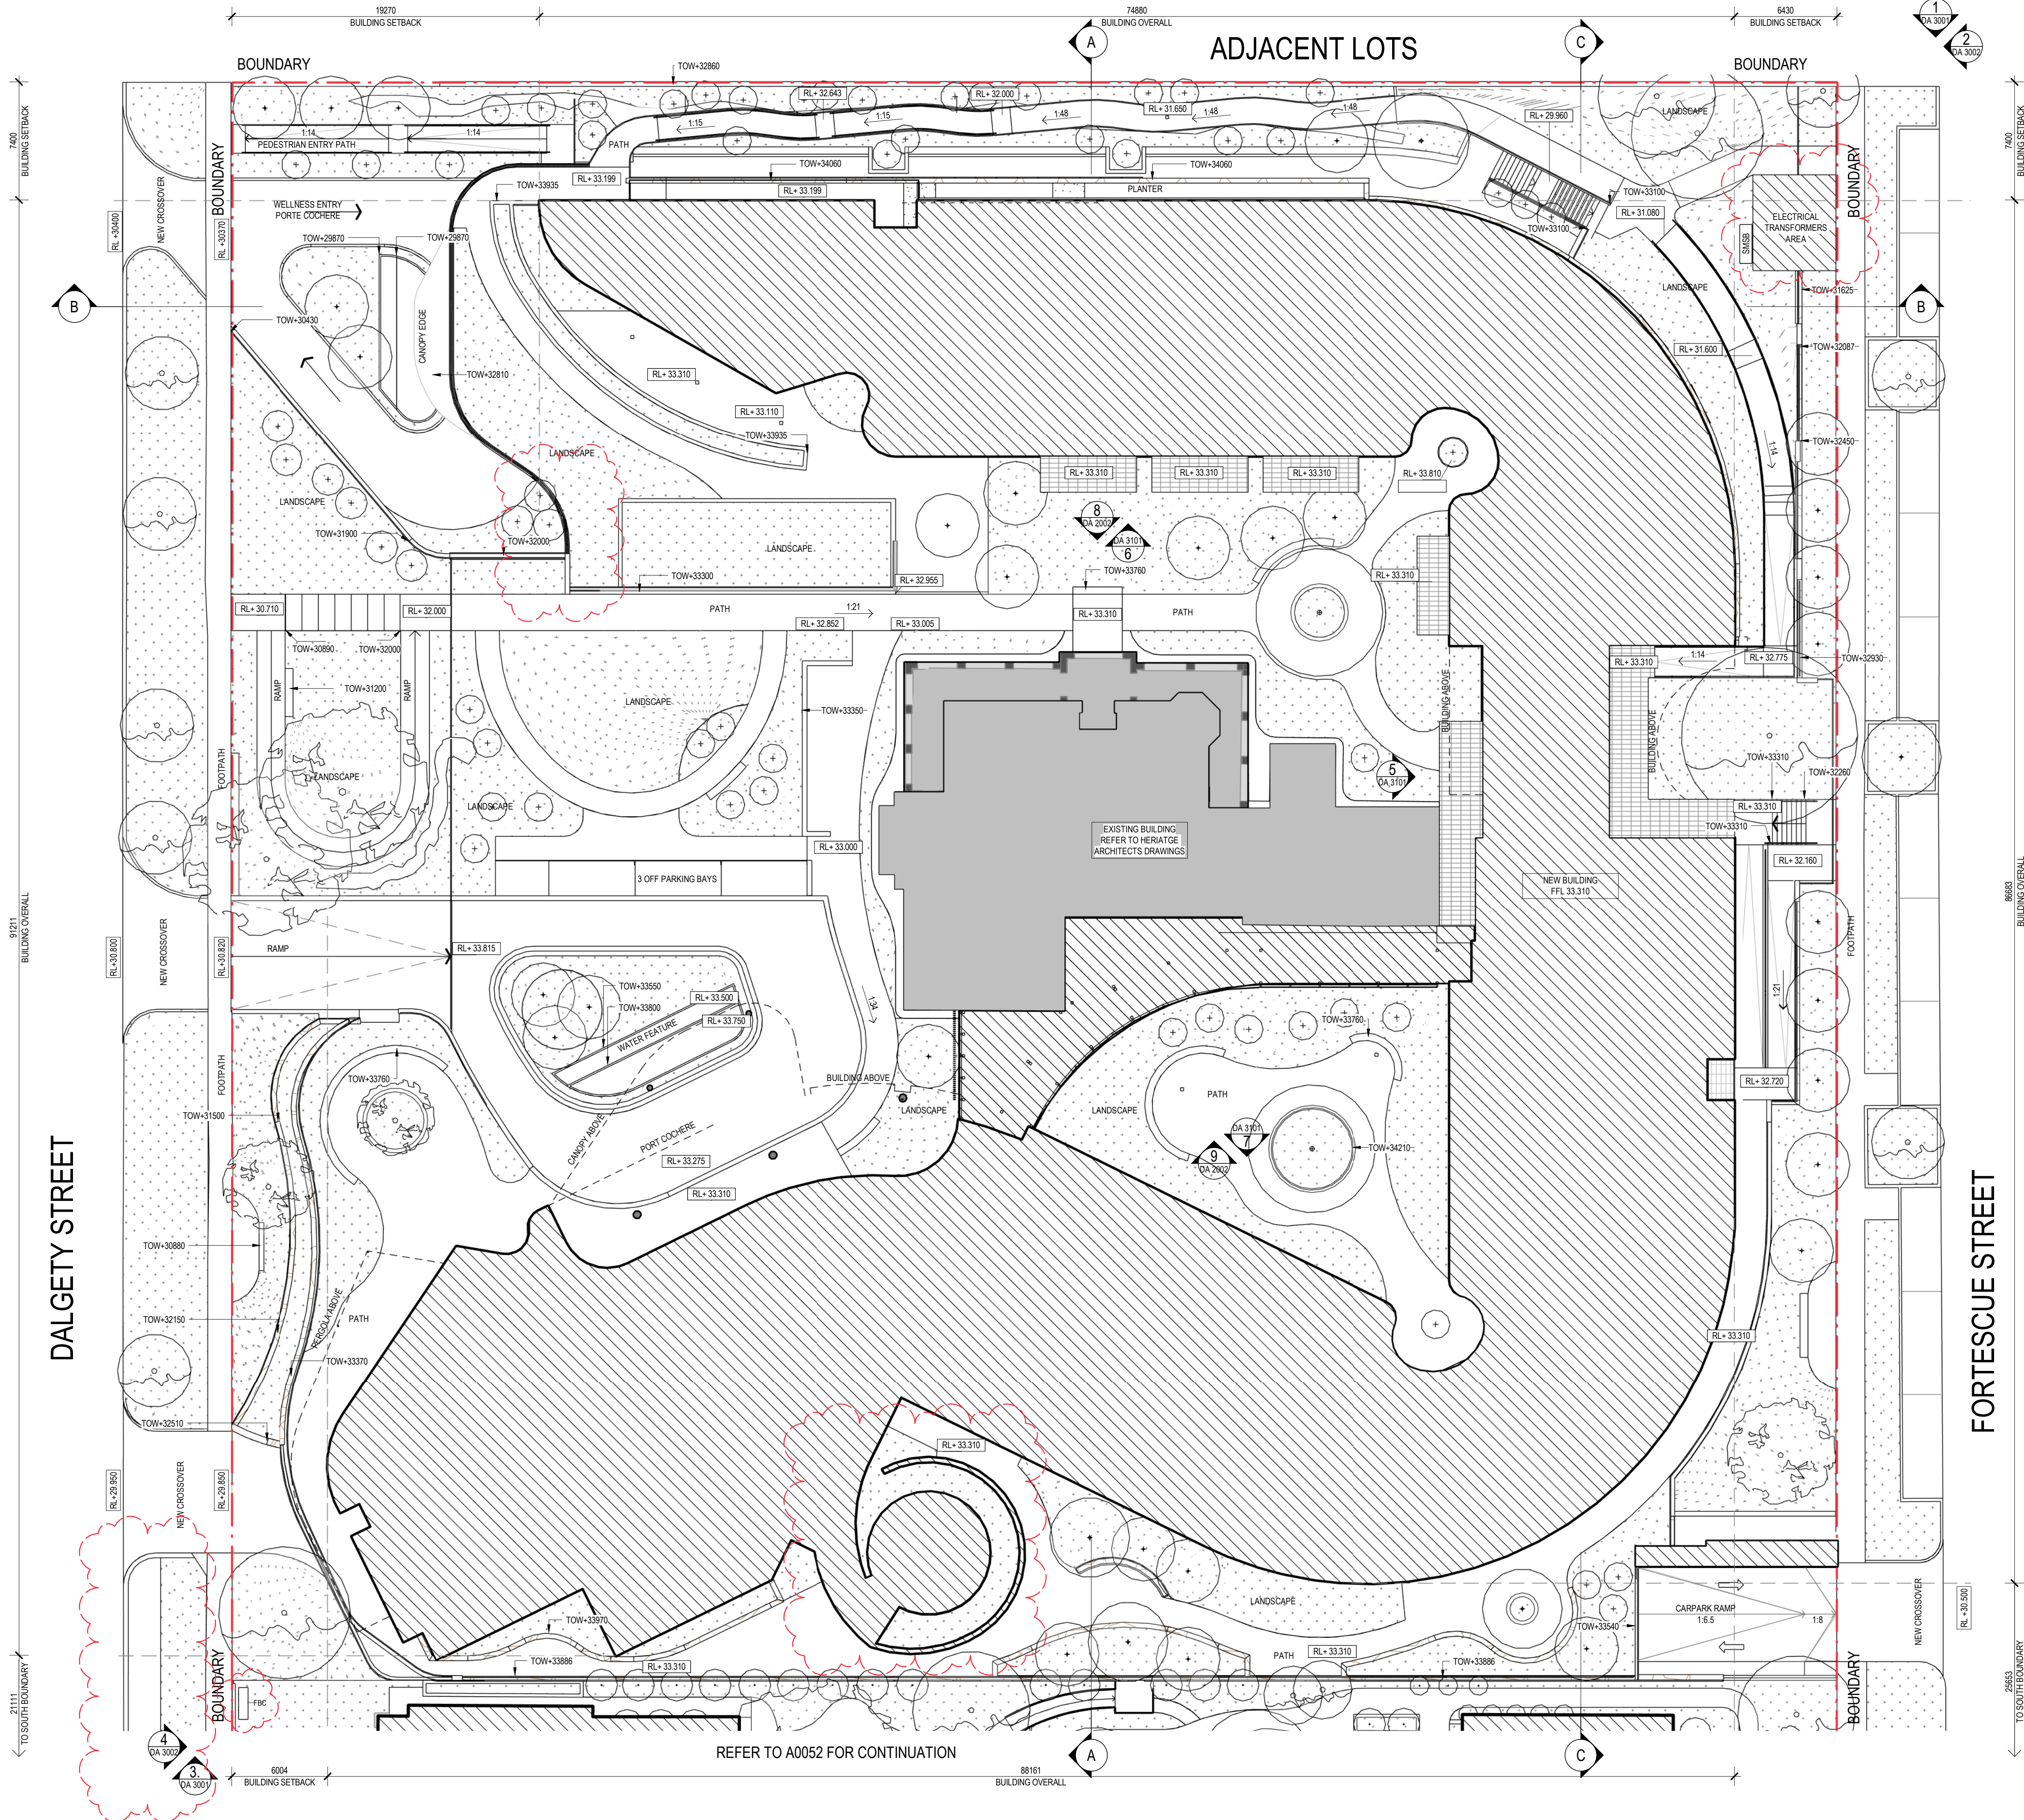

NOTES / LEGEND / MATERIAL

REFER TO LANDSCAPE REPORT FOR DETAILS OF HARD AND SOFT LANDSCAPING

- EXISTING / HERITAGE BUILDING
- PROPOSED BUILDING / HARD LANDSCAPING
- PROPOSED TERRACE
- SOFT LANDSCAPING
- EARTH
- STONE BALLAST
- PV PANELS
- TREES REFER LANDSCAPE DRAWINGS
- RB ROOF - STONE BALLAST
- RC ROOF - CONCRETE
- RM ROOF - METAL
- RT ROOF - TILES
- SK GLAZED SKYLIGHT

DEPARTMENT OF PLANNING, LANDS AND HERITAGE

DATE 21-Jul-2026 FILE SDAU-062-23C.2

L	30.06.26	ISSUE FOR DA AMENDMENT
K	19.06.26	ISSUE FOR DA AMENDMENT
J	16.06.26	ISSUE FOR DA AMENDMENT
H	02.06.26	ISSUE FOR DA AMENDMENT
G	22.05.26	ISSUE FOR DA AMENDMENT

ISSUE DATE AMENDMENT

STATUS

DESIGN DEVELOPMENT

© Copyright Kerry Hill Architects Pty Ltd
THIS DRAWING IS AND AT ALL TIMES REMAINS THE EXCLUSIVE PROPERTY OF KERRY HILL ARCHITECTS PTY LTD.

CLIENT

FRESH FIELDS PROJECTS (WA) No1 PTY LTD

ARCHITECT

Kerry Hill Architects Pty Ltd

30 Mount St. Fremantle, WA 6160
T+618 93384545 F+618 93384546
admin_perth@kerryhillarchitects.com

PROJECT	REF
WOODSIDE CARE PRECINCT	574


ADDRESS
LOT 250 (18) DALGETY STREET
LOT 114 (26) DALGETY STREET
LOT 116 (29) FORTESCUE STREET
EAST FREMANTLE WA 6158

DRAWN	KHA	NORTH
SCALE	1 : 200	1
DATE	30.06.26	

CHECKED	APPROVED
KHA	KHA

DRAWING TITLE
PROPOSED SITE PLAN (NORTH)

DRAWING NUMBER	ISSUE
DA 0051	L

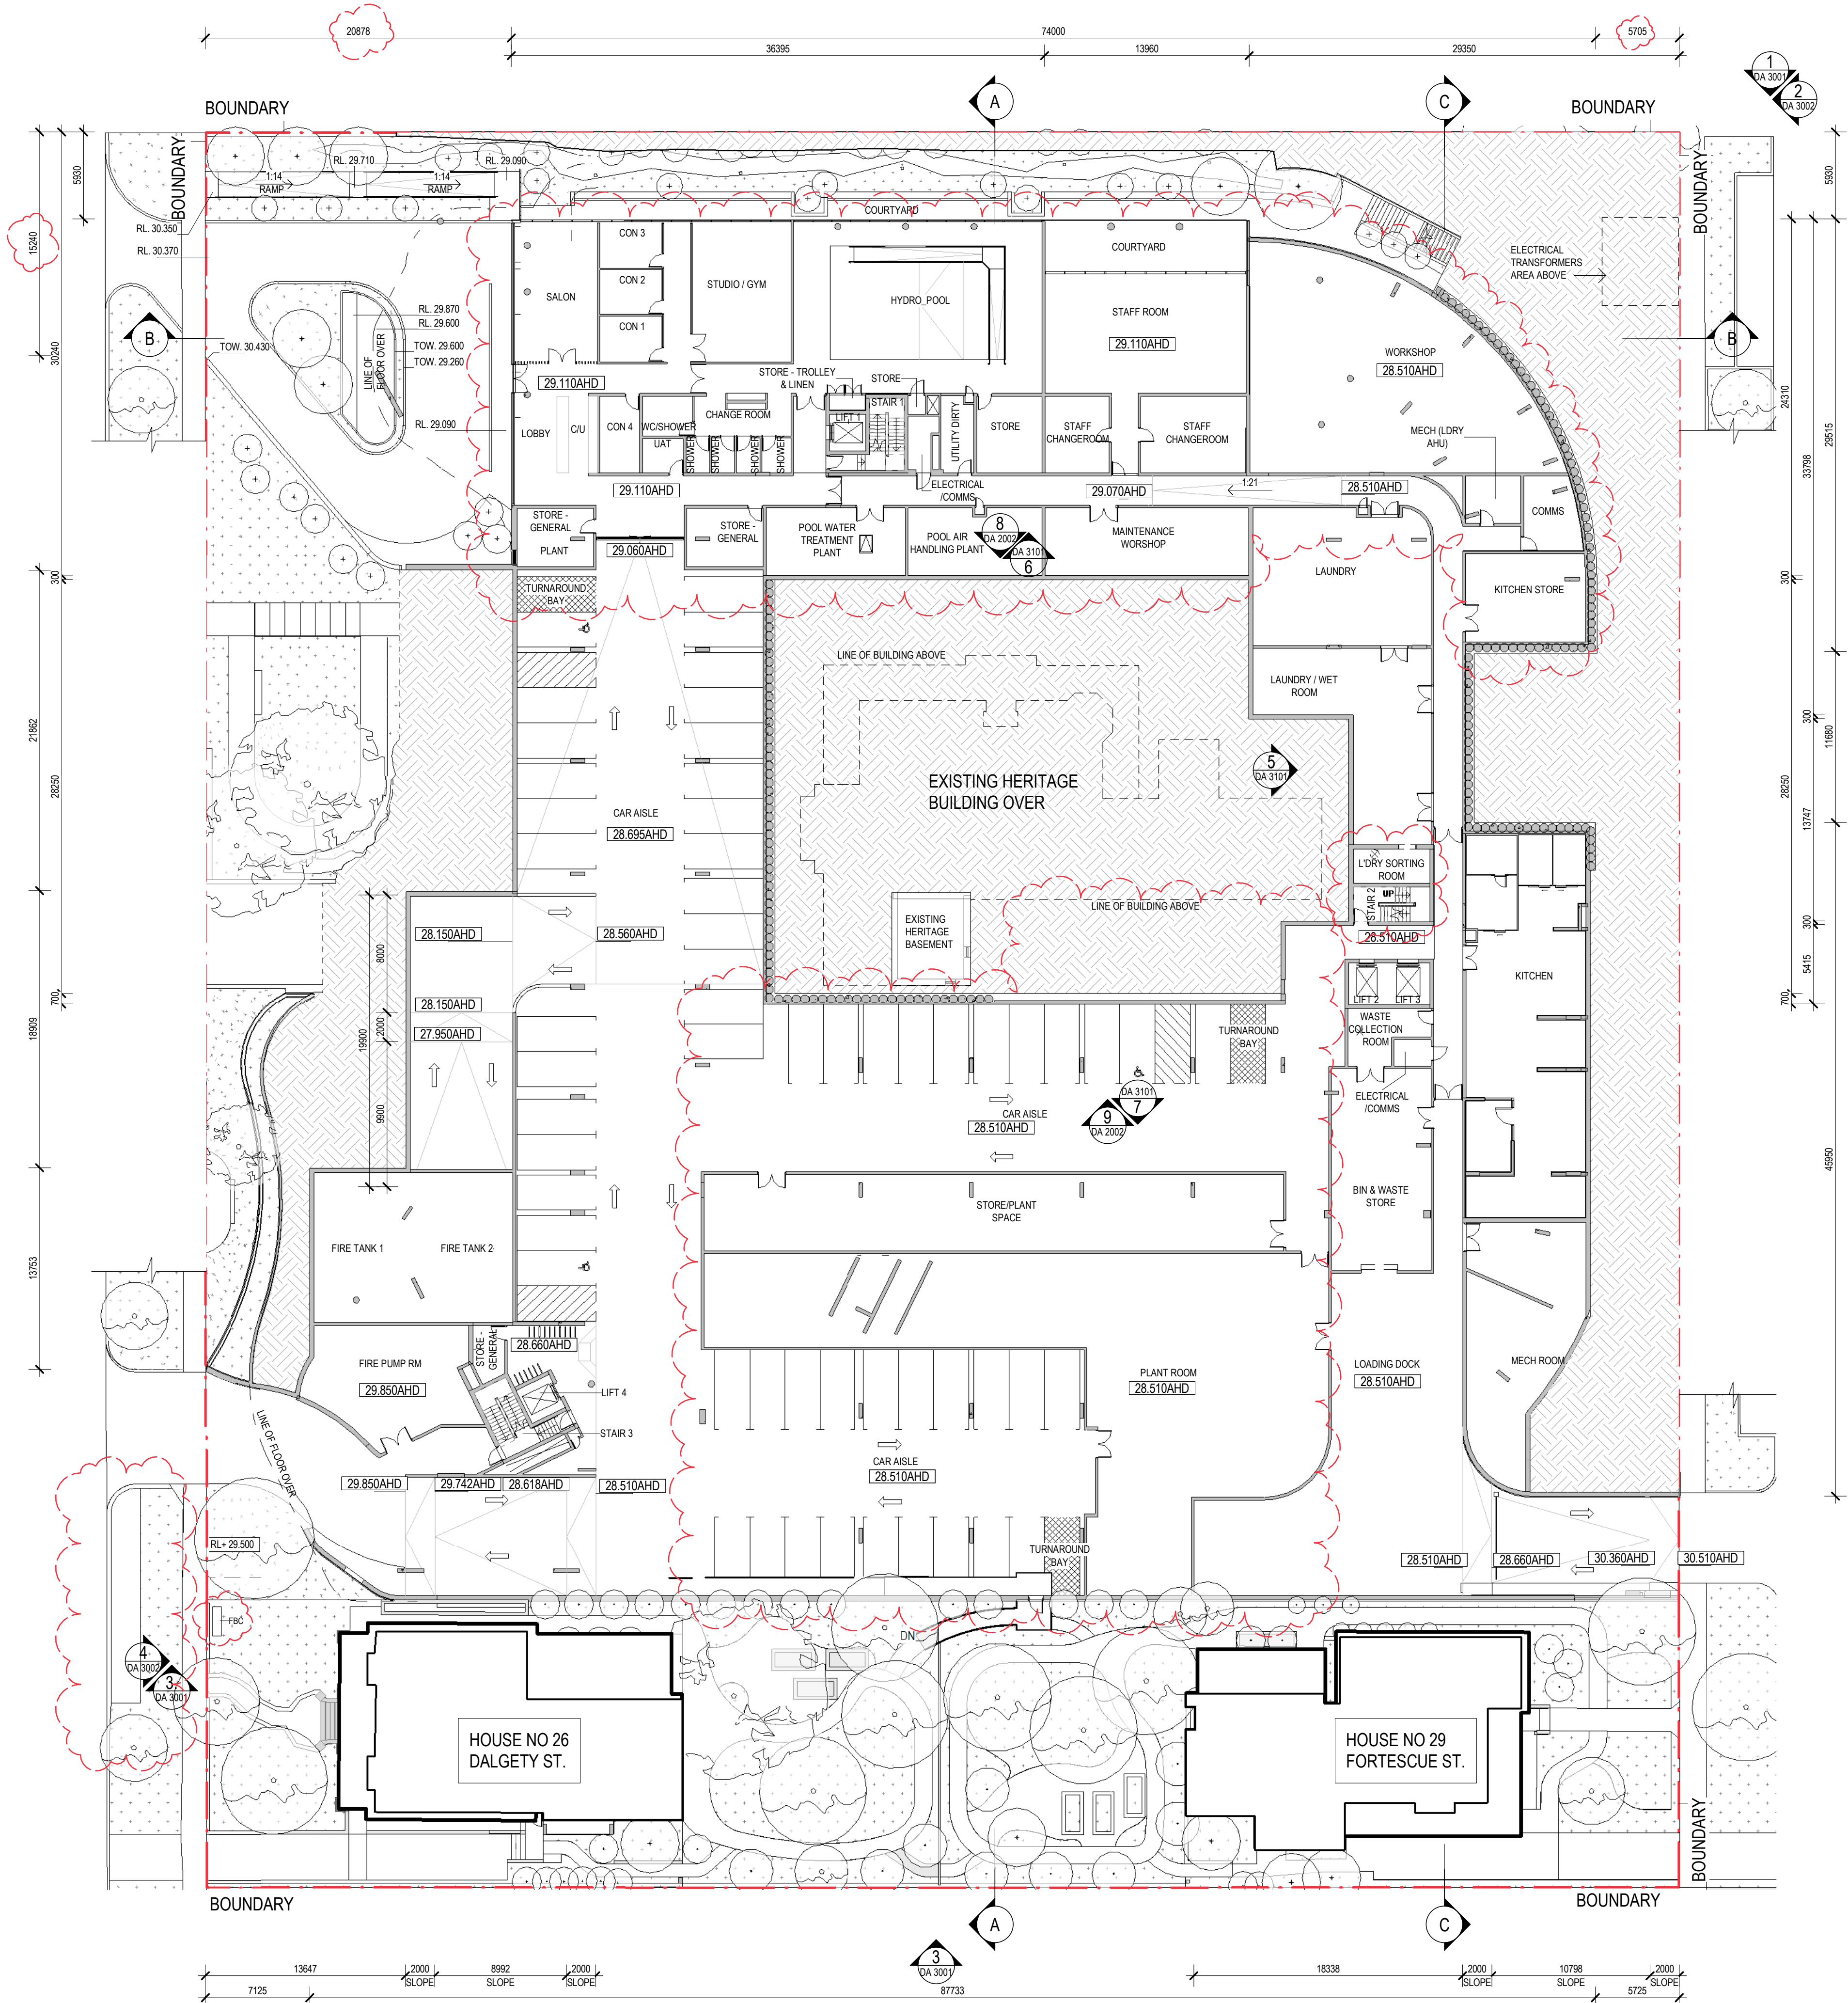

NOTES / LEGEND / MATERIAL

REFER TO LANDSCAPE REPORT FOR DETAILS
OF HARD AND SOFT LANDSCAPING

- EXISTING / HERITAGE BUILDING
- PROPOSED BUILDING / HARD LANDSCAPING
- PROPOSED TERRACE
- SOFT LANDSCAPING
- EARTH
- STONE BALLAST
- PV PANELS
- TREES REFER LANDSCAPE DRAWINGS
- RB ROOF - STONE BALLAST
- RC ROOF - CONCRETE
- RM ROOF - METAL
- RT ROOF - TILES
- SK GLAZED SKYLIGHT

NOTE: ROOM ABBREVIATIONS

- BAL BALCONY
- CMP COMPANION ROOM
- CON CONSULT
- CPK CARPARK
- CRD CORRIDOR
- DNG DINING
- ENA ENSUITE - ACCESSIBLE
- ENS ENSUITE
- ELC ELECTRICAL SWITCHBOARD ROOM
- KIT KITCHEN
- LDK LOADING DOCK
- LND LAUNDRY
- LNG LOUNGE
- MWS MAINTENANCE WORKSHOP
- OFF OFFICE
- PLT PLANT
- SIT COMMUNAL SITTING AREA
- SOA SINGLE ACCESSIBLE
- SOU SOLE OCCUPANCY UNIT
- STC STRENGTH CONDITIONING
- STH STORE - HOISTS
- STR STORE
- TRC TERRACE
- UTD UTILITY

NOTE: MINOR ADJUSTMENTS TO INTERNAL
ROOMS AND ASSOCIATED SERVICES LAYOUT

L	30.06.26	ISSUE FOR DA AMENDMENT
K	19.06.26	ISSUE FOR DA AMENDMENT
J	16.06.26	ISSUE FOR DA AMENDMENT
H	02.06.26	ISSUE FOR DA AMENDMENT
G	22.05.26	ISSUE FOR DA AMENDMENT

ISSUE DATE AMENDMENT

STATUS

DESIGN DEVELOPMENT

© Copyright Kerry Hill Architects Pty Ltd
THIS DRAWING IS AND AT ALL TIMES REMAINS THE EXCLUSIVE PROPERTY
OF KERRY HILL ARCHITECTS PTY LTD.

CLIENT

FRESH FIELDS PROJECTS
(WA) No1 PTY LTD

ARCHITECT

Kerry Hill Architects Pty Ltd

30 Mouat St, Fremantle, WA 6160
T +618 93384545 F +618 93384546
admin_perth@kerryhillarchitects.com

PROJECT	REF
WOODSIDE CARE PRECINCT	574


ADDRESS

LOT 250 (18) DALGETY STREET
LOT 114 (26) DALGETY STREET
LOT 116 (29) FORTESCUE STREET
EAST FREMANTLE WA 6158

DRAWN	KHA	NORTH
SCALE	As	
DATE	30.06.26	
CHECKED	KHA	APPROVED
		KHA

DRAWING TITLE
LOWER GROUND GA PLAN
OVERALL

DRAWING NUMBER	ISSUE
DA 1002	L

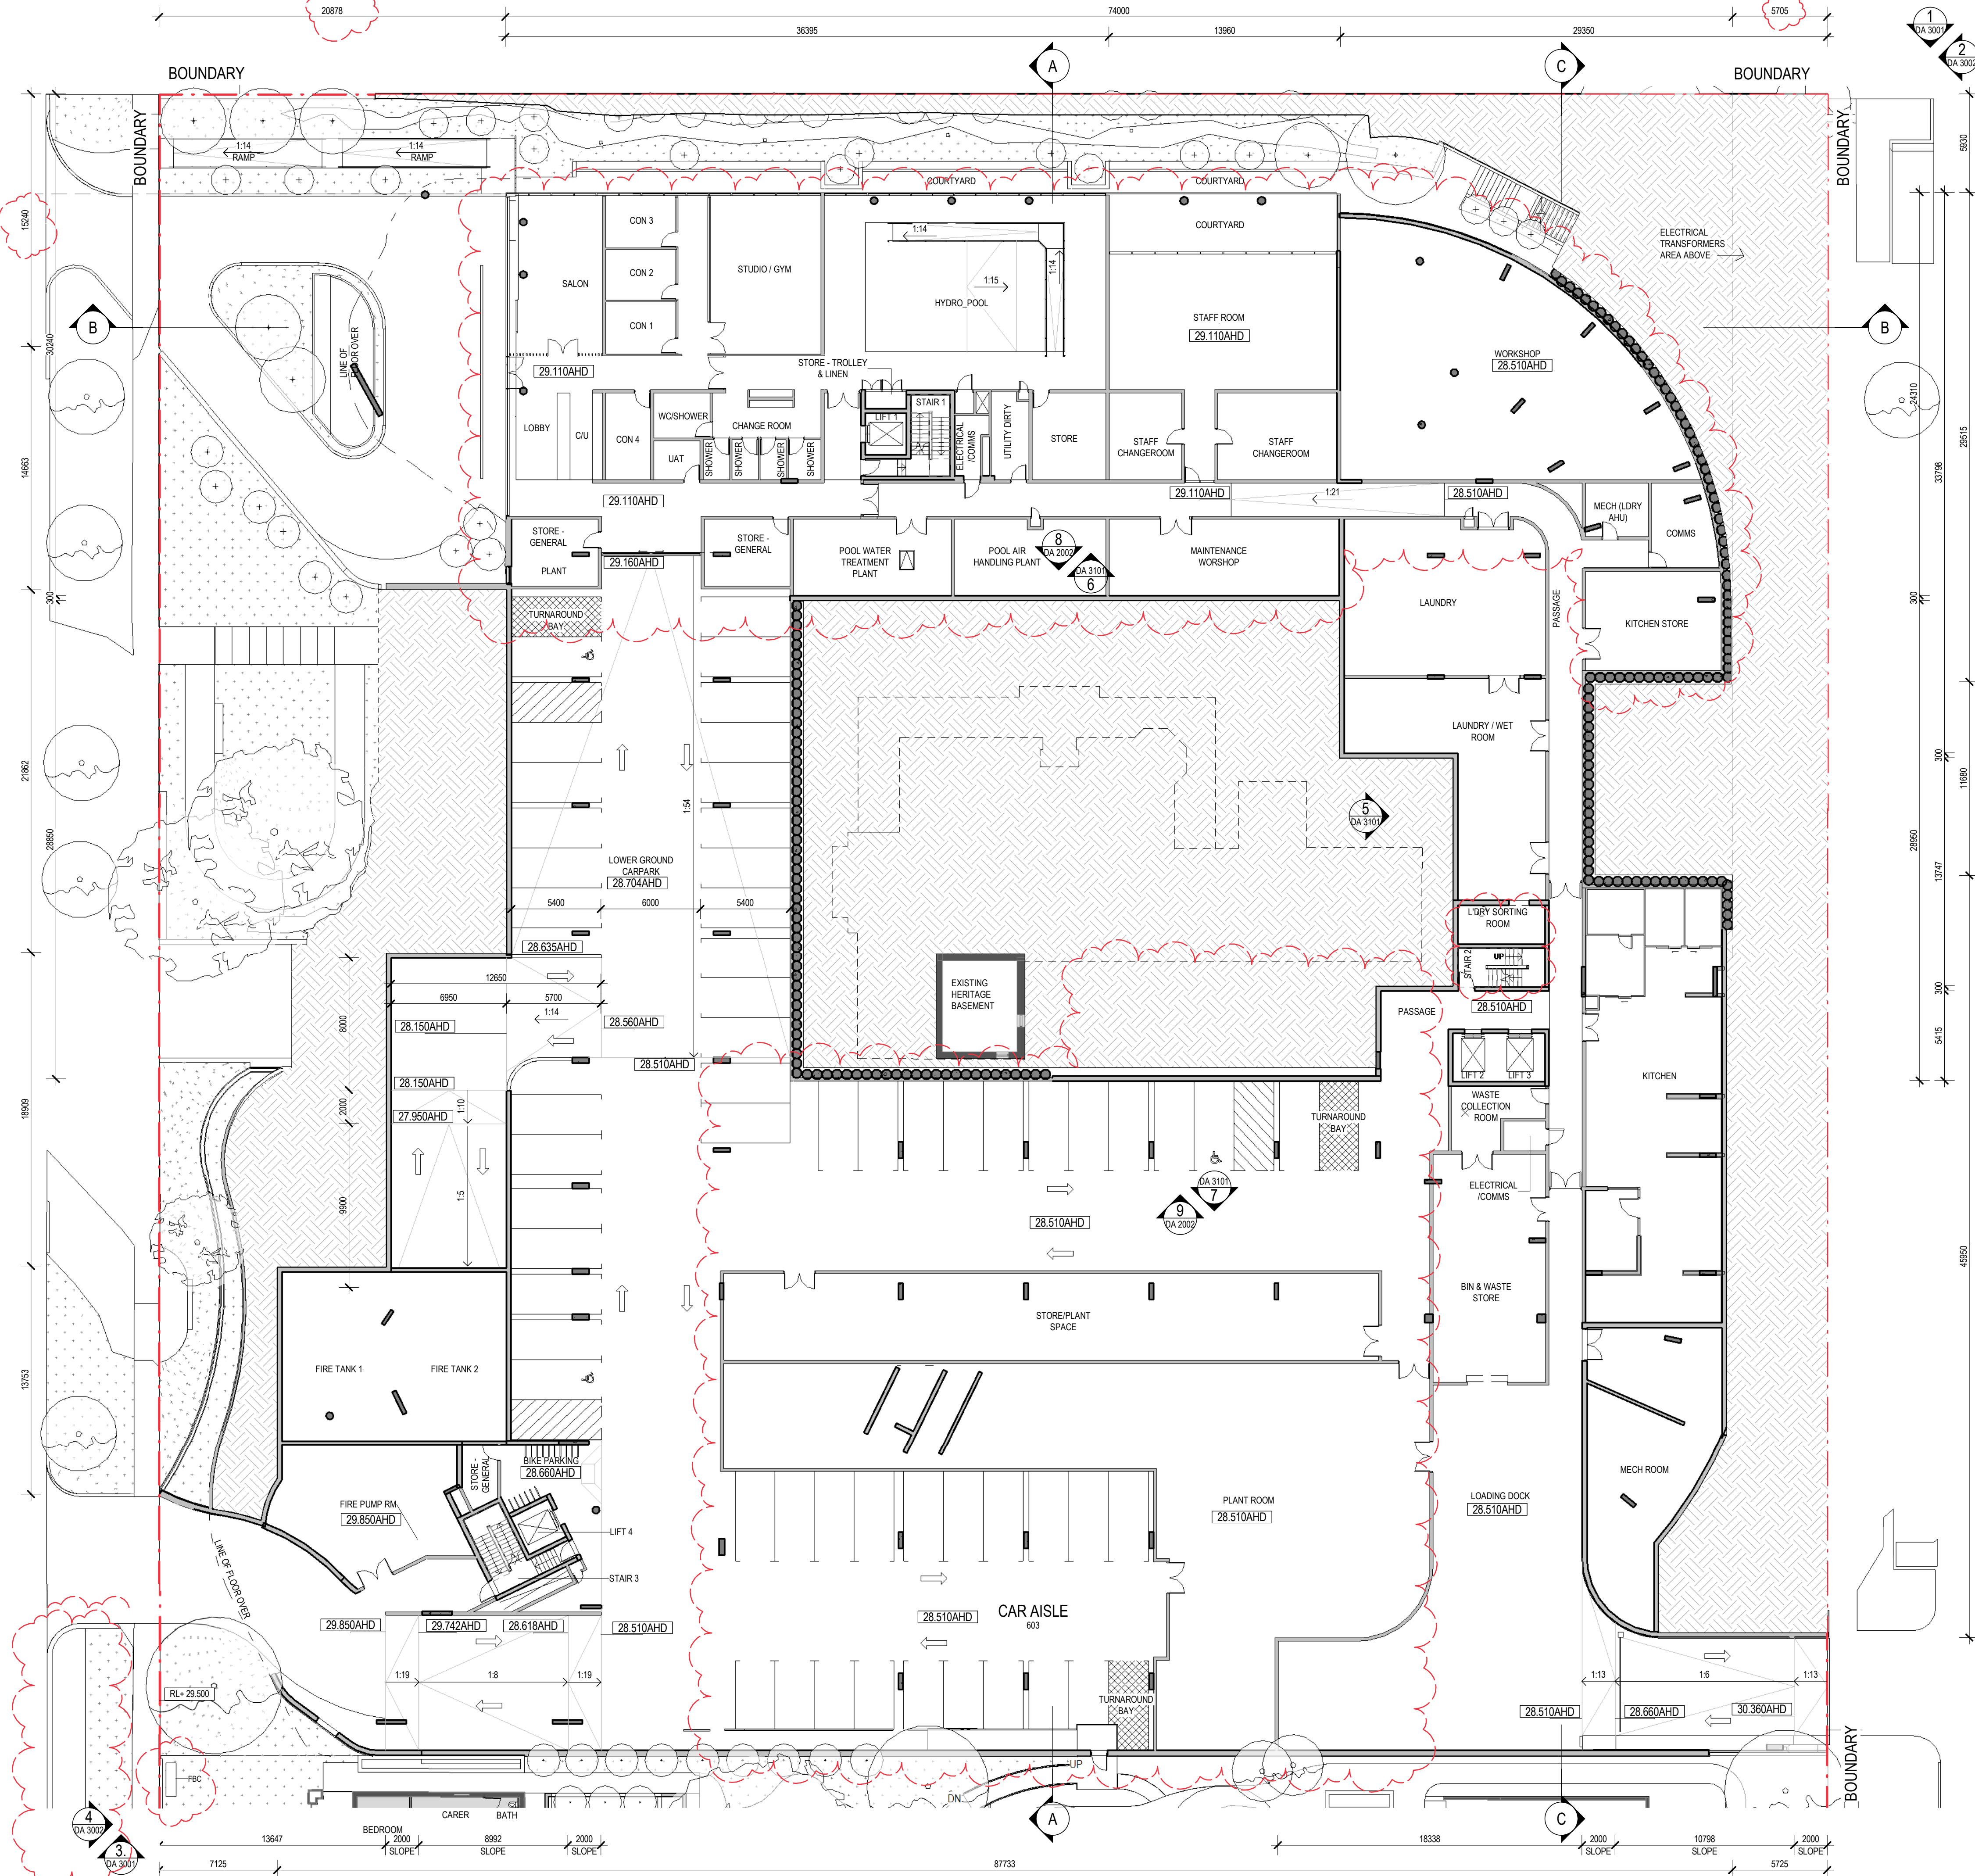

NOTES / LEGEND / MATERIAL

REFER TO LANDSCAPE REPORT FOR DETAILS OF HARD AND SOFT LANDSCAPING

	EXISTING / HERITAGE BUILDING
	PROPOSED BUILDING / HARD LANDSCAPING
	PROPOSED TERRACE
	SOFT LANDSCAPING
	EARTH
	STONE BALLAST
	PV PANELS
	TREES REFER LANDSCAPE DRAWINGS
	ROOF - STONE BALLAST
	ROOF - CONCRETE
	ROOF - METAL
	ROOF - TILES
	GLAZED SKYLIGHT

NOTE: ROOM ABBREVIATIONS

BAL	BALCONY
CMP	COMPANION ROOM
CON	CONSULT
CPK	CARPARK
CRD	CORRIDOR
DNG	DINING
ENA	ENSUITE - ACCESSIBLE
ENS	ENSUITE
ELC	ELECTRICAL SWITCHBOARD ROOM
KIT	KITCHEN
LND	LOADING DOCK
LNG	LAUNDRY
MWS	MAINTENANCE WORKSHOP
OFF	OFFICE
PLT	PLANT
SIT	COMMUNAL SITTING AREA
SOA	SINGLE ACCESSIBLE
SOU	SOLE OCCUPANCY UNIT
STC	STRENGTH CONDITIONING
STH	STORE - HOISTS
STR	STORE
TRC	TERRACE
UTD	UTILITY

NOTE: MINOR ADJUSTMENTS TO INTERNAL ROOMS AND ASSOCIATED SERVICES LAYOUT

L	30.06.26	ISSUE FOR DA AMENDMENT
K	19.06.26	ISSUE FOR DA AMENDMENT
J	16.06.26	ISSUE FOR DA AMENDMENT
H	02.06.26	ISSUE FOR DA AMENDMENT
G	22.05.26	ISSUE FOR DA AMENDMENT

ISSUE DATE AMENDMENT

STATUS

DESIGN DEVELOPMENT

© Copyright Kerry Hill Architects Pty Ltd
THIS DRAWING IS AND AT ALL TIMES REMAINS THE EXCLUSIVE PROPERTY OF KERRY HILL ARCHITECTS PTY LTD.

CLIENT

FRESH FIELDS PROJECTS
(WA) No1 PTY LTD

ARCHITECT

Kerry Hill Architects Pty Ltd

30 Mount St, Fremantle, WA 6160
T+618 93384545 F+618 93384546
admin_perth@kerryhillarchitects.com

PROJECT	REF
WOODSIDE CARE PRECINCT	574

ADDRESS
LOT 250 (18) DALGETY STREET
LOT 114 (26) DALGETY STREET
LOT 116 (29) FORTESCUE STREET
EAST FREMANTLE WA 6158

DRAWN	KHA	NORTH
SCALE	1 : 200	
DATE	30.06.26	

CHECKED	APPROVED
KHA	KHA

DRAWING TITLE
LOWER GROUND GA PLAN
(NORTH)

DRAWING NUMBER	ISSUE
DA 1003	L

NOTES / LEGEND / MATERIAL

REFER TO LANDSCAPE REPORT FOR DETAILS OF HARD AND SOFT LANDSCAPING

EXISTING / HERITAGE BUILDING

PROPOSED BUILDING / HARD LANDSCAPING

PROPOSED TERRACE

SOFT LANDSCAPING

EARTH

STONE BALLAST

PV PANELS

TREES REFER LANDSCAPE DRAWINGS

RB

RC

RM

RT

SK

ROOF - STONE BALLAST

ROOF - CONCRETE

ROOF - METAL

ROOF - TILES

GLAZED SKYLIGHT

NOTE: ROOM ABBREVIATIONS

BALBALCONY
CMPCOMPANION ROOM
CONCONSULT
CPKCARPARK
CRDCORRIDOR
DNGDINING
ENAE NSUITE - ACCESSIBLE
ENASENSUITE
ELCELECTRICAL SWITCHBOARD ROOM
KITKITCHEN
LDKLOADING DOCK
LNDLAUNDRY
LNGLOUNGE
MWSMAINTENANCE WORKSHOP
OFFOFFICE
PLTPLANT
SITCOMMUNAL SITTING AREA
SOASINGLE ACCESSIBLE
SOUSOLE OCCUPANCY UNIT
STCSTRENGTH CONDITIONING
STRSTORE - HOISTS
STRSTORE
TRCTERRACE
UTDUTILITY
FBCFIRE BOOSTER CABINET
FBAFIRE BOOSTER ASSEMBLY

NOTE: MINOR ADJUSTMENTS TO INTERNAL ROOMS AND ASSOCIATED SERVICES LAYOUT

L	30.06.26	ISSUE FOR DA AMENDMENT
K	19.06.26	ISSUE FOR DA AMENDMENT
J	16.06.26	ISSUE FOR DA AMENDMENT
H	02.06.26	ISSUE FOR DA AMENDMENT
G	22.05.26	ISSUE FOR DA AMENDMENT
ISSUE	DATE	AMENDMENT

STATUS

DESIGN DEVELOPMENT

Copyright Kerry Hill Architects Pty Ltd

This drawing is and at all times remains the exclusive property of Kerry Hill Architects Pty Ltd.

CLIENT


FRESH FIELDS PROJECTS
(WA) No1 PTY LTD

ARCHITECT

Kerry Hill Architects Pty Ltd

30 Mount St, Fremantle, WA 6160
T+618 93384545 F+618 93384546
admin_perth@kerryhillarchitects.com

PROJECT	REF
WOODSIDE CARE PRECINCT	574
ADDRESS	
LOT 250 (18) DALGETY STREET LOT 114 (26) DALGETY STREET LOT 116 (29) FORTESCUE STREET EAST FREMANTLE WA 6158	
DRAWN	KHA
SCALE	As
DATE	30.06.26
CHECKED	APPROVED
Checker	KHA
DRAWING TITLE	
GROUND GA PLAN OVERALL	
DRAWING NUMBER	ISSUE
DA 1009	L

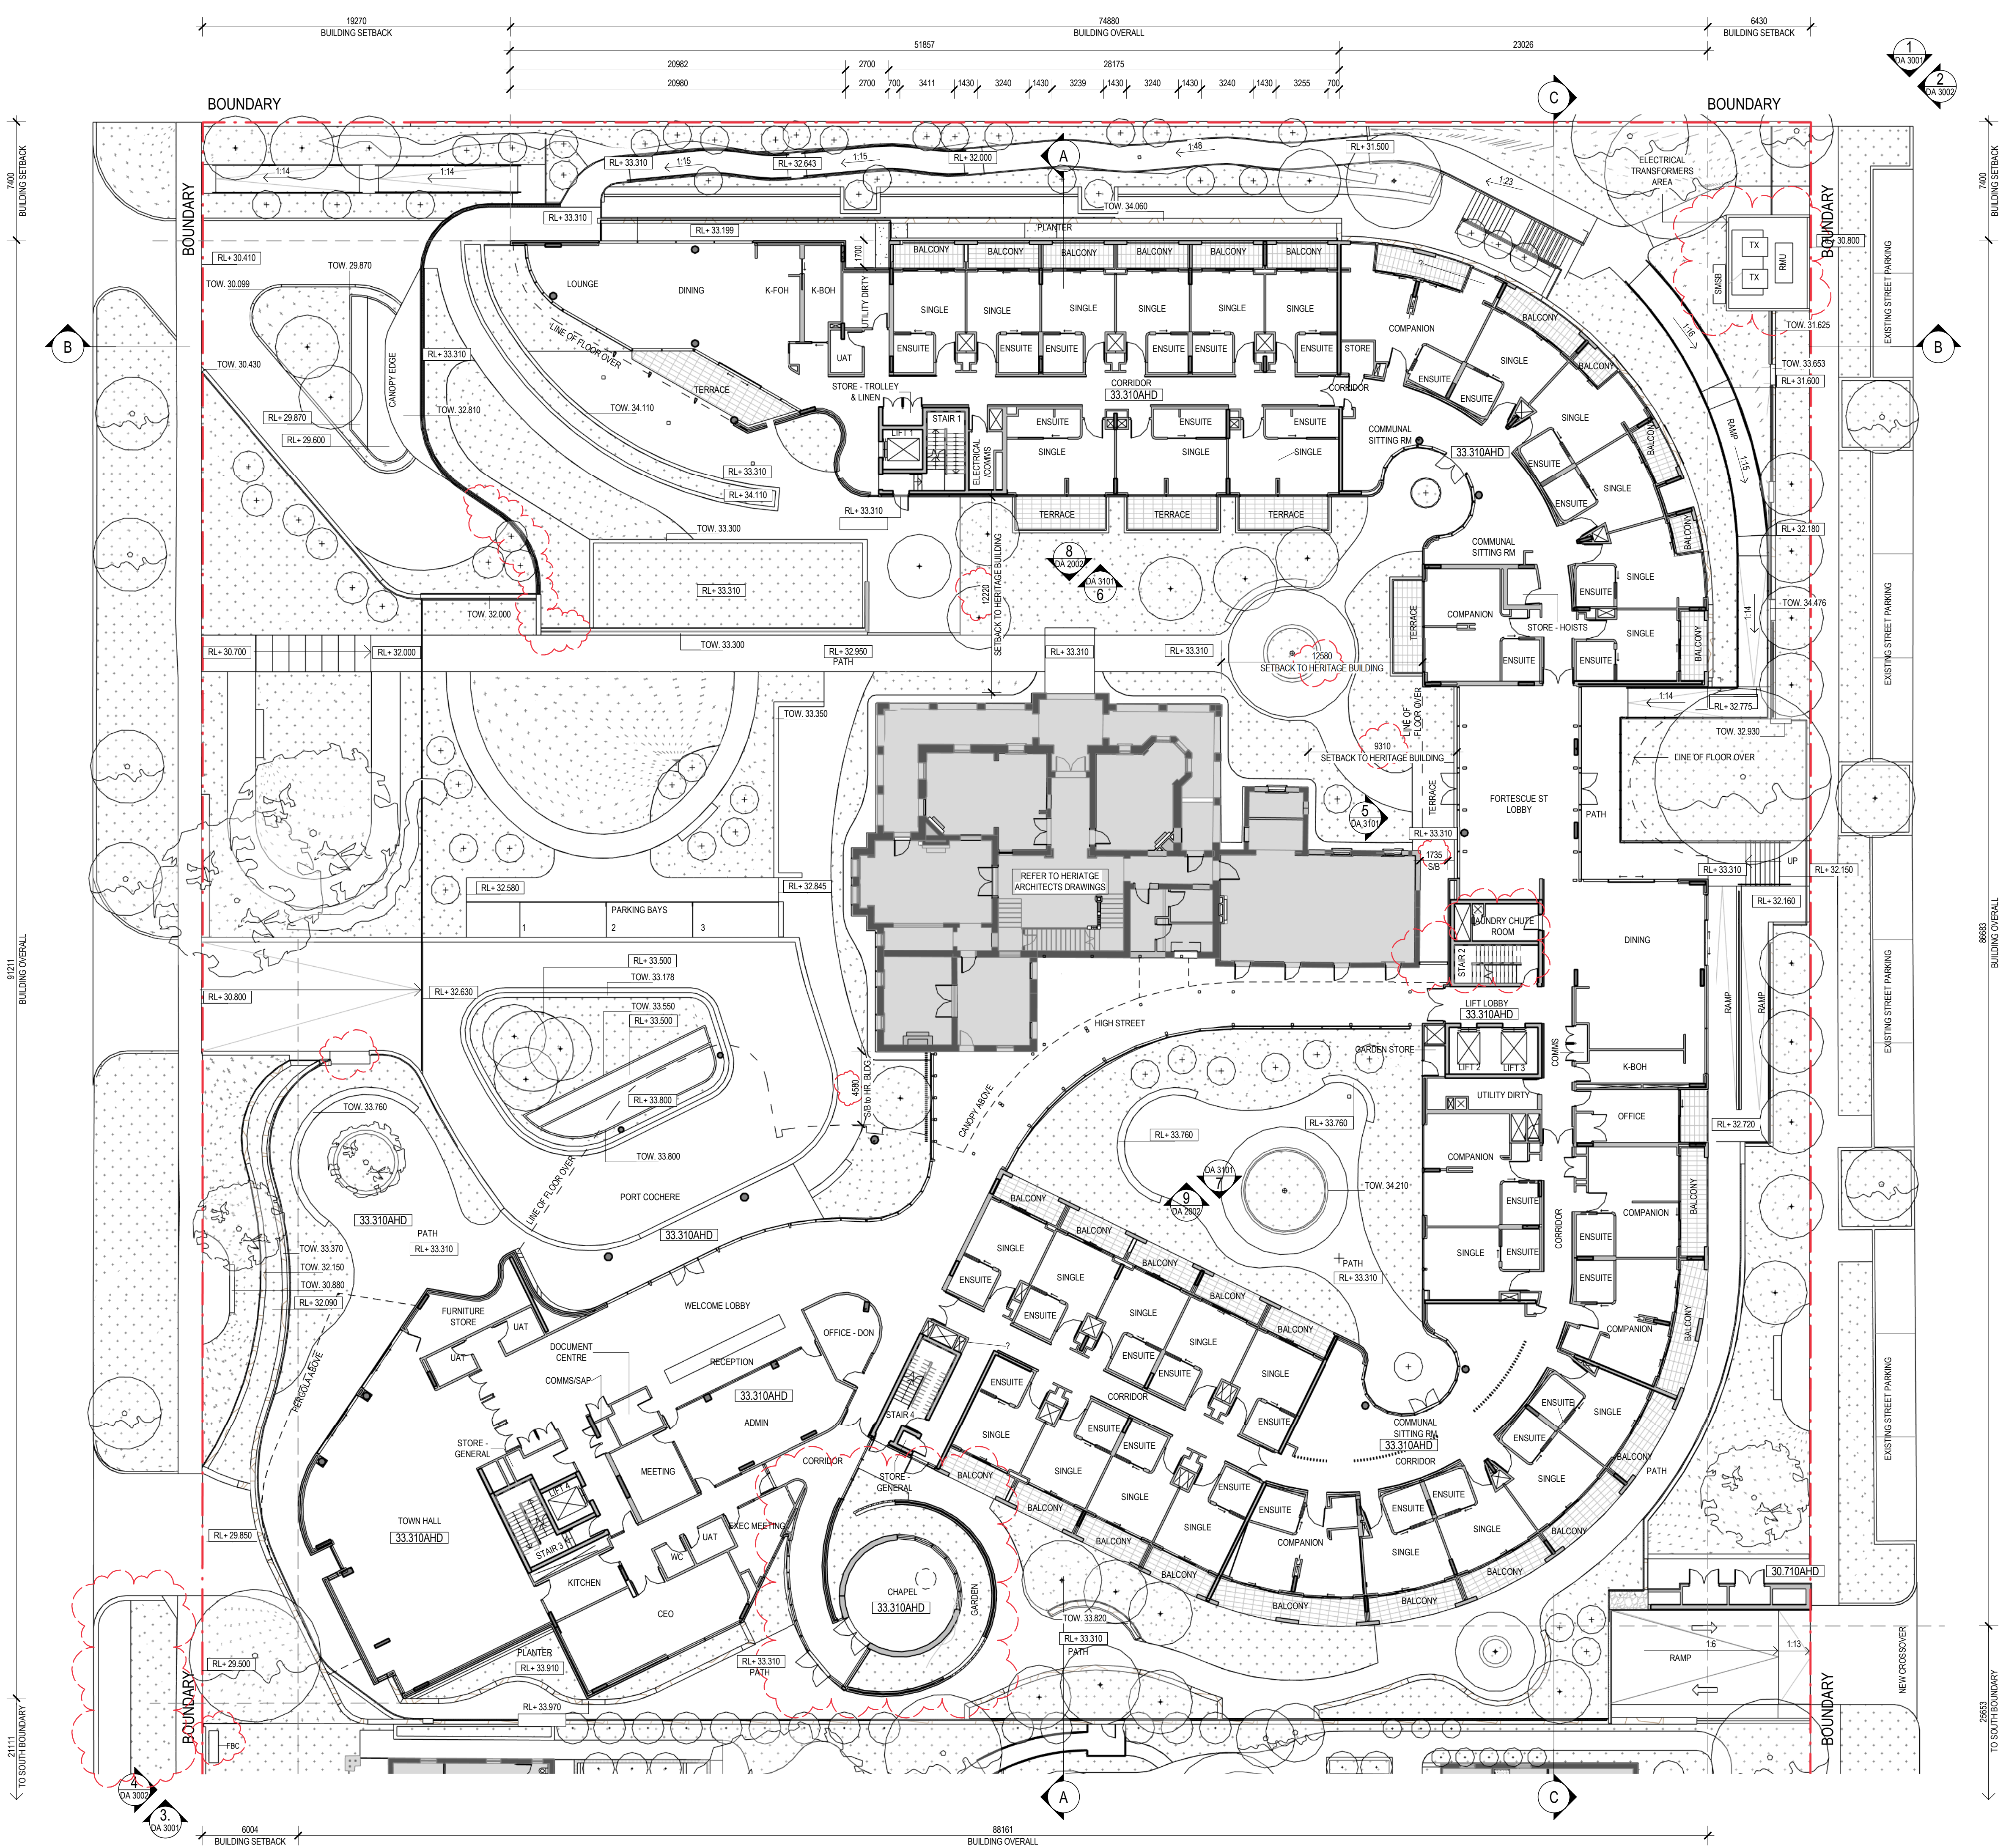

NOTES / LEGEND / MATERIAL

REFER TO LANDSCAPE REPORT FOR DETAILS OF HARD AND SOFT LANDSCAPING

- EXISTING / HERITAGE BUILDING
- PROPOSED BUILDING / HARD LANDSCAPING
- PROPOSED TERRACE
- SOFT LANDSCAPING
- EARTH
- STONE BALLAST
- PV PANELS
- TREES REFER LANDSCAPE DRAWINGS
- RB ROOF - STONE BALLAST
- RC ROOF - CONCRETE
- RM ROOF - METAL
- RT ROOF - TILES
- SK GLAZED SKYLIGHT

NOTE: ROOM ABBREVIATIONS

- BAL BALCONY
- CMP COMPANION ROOM
- CON CONSULT
- CPK CARPARK
- CRD CORRIDOR
- DNG DINING
- ENA ENSUITE - ACCESSIBLE
- ENS ENSUITE
- ELC ELECTRICAL SWITCHBOARD ROOM
- KIT KITCHEN
- LDK LOADING DOCK
- LDN LOUNGE
- LNG LAUNDRY
- MWS MAINTENANCE WORKSHOP
- OFF OFFICE
- PLT PLANT
- SIT COMMUNAL SITTING AREA
- SOA SINGLE ACCESSIBLE
- SOU SOLE OCCUPANCY UNIT
- STC STRENGTH CONDITIONING
- STH STORE - HOISTS
- STR STORE
- TRC TERRACE
- UTD UTILITY
- FBC FIRE BOOSTER CABINET
- FBA FIRE BOOSTER ASSEMBLY

NOTE: MINOR ADJUSTMENTS TO INTERNAL ROOMS AND ASSOCIATED SERVICES LAYOUT

L	30.06.26	ISSUE FOR DA AMENDMENT
K	19.06.26	ISSUE FOR DA AMENDMENT
J	16.06.26	ISSUE FOR DA AMENDMENT
H	02.06.26	ISSUE FOR DA AMENDMENT
G	22.05.26	ISSUE FOR DA AMENDMENT

ISSUE	DATE	AMENDMENT
-------	------	-----------

STATUS

DESIGN DEVELOPMENT

© Copyright Kerry Hill Architects Pty Ltd
THIS DRAWING IS AND AT ALL TIMES REMAINS THE EXCLUSIVE PROPERTY OF KERRY HILL ARCHITECTS PTY LTD.

CLIENT

FRESH FIELDS PROJECTS (WA) No1 PTY LTD

ARCHITECT

Kerry Hill Architects Pty Ltd

30 Mount St, Fremantle, WA 6160
T +618 93384545 F +618 93384546
admin_perth@kerryhillarchitects.com

PROJECT

WOODSIDE CARE PRECINCT

REF 574

ADDRESS

LOT 250 (18) DALGETY STREET
LOT 114 (26) DALGETY STREET
LOT 116 (29) FORTESCUE STREET
EAST FREMANTLE WA 6158

DRAWN KHA

SCALE 1 : 200

DATE 30.06.26

CHECKED KHA

APPROVED KHA

DRAWING TITLE


GROUND GA PLAN (NORTH)

DRAWING NUMBER

DA 1010

ISSUE

L

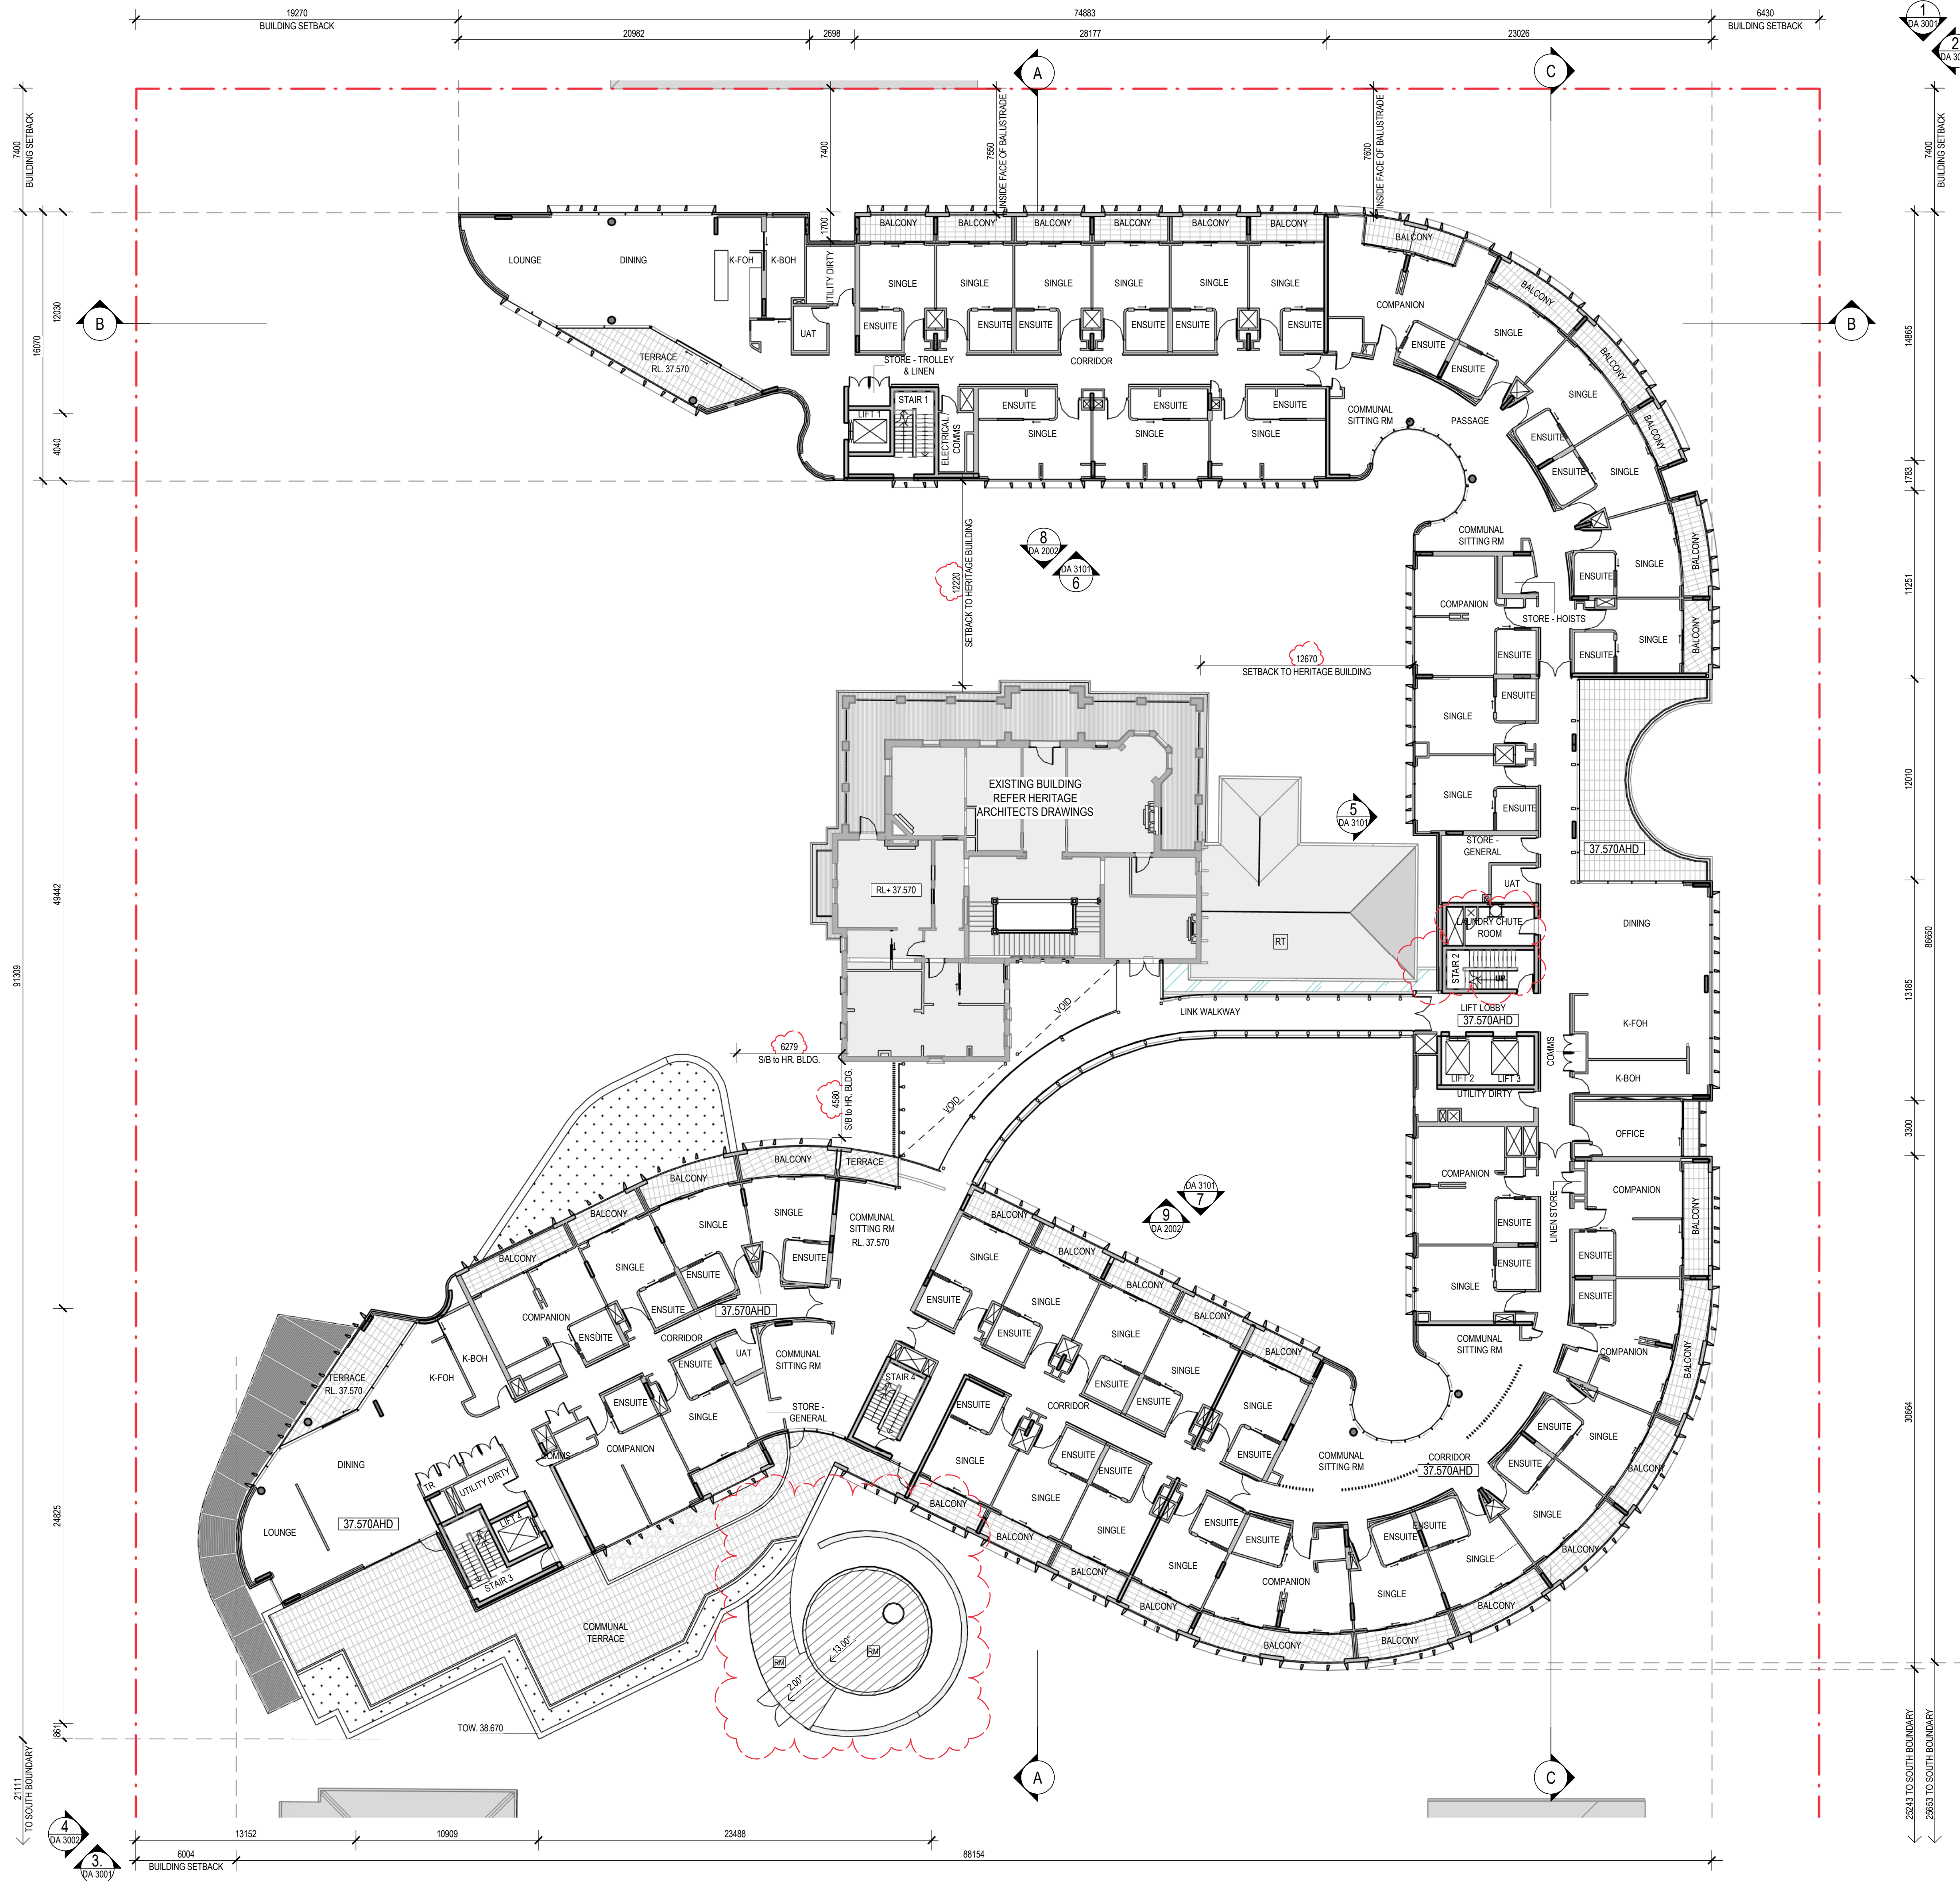NOTES / LEGEND / MATERIAL

REFER TO LANDSCAPE REPORT FOR DETAILS
OF HARD AND SOFT LANDSCAPING

- | | |
|---|------------------------------------|
|  | EXISTING / HERITAGE BUILDING |
|  | PROPOSED BUILDING / HARD LANDSCAPE |
|  | PROPOSED TERRACE |
|  | SOFT LANDSCAPING |
|  | EARTH |
|  | STONE BALLAST |
|  | PV PANELS |
|  | TREES REFER LANDSCAPE DRAWINGS |
| RB | ROOF - STONE BALLAST |
| RC | ROOF - CONCRETE |
| RM | ROOF - METAL |
| RT | ROOF - TILES |
| SK | GLAZED SKYLIGHT |

NOTE: ROOM ABBREVIATIONS

BAL	BALCONY
CMP	COMPANION ROOM
CON	CONSULT
CPK	CARPARK
CRD	CORRIDOR
DNS	DINING
ENA	ENSUITE - ACCESSIBLE
ENS	ENSUITE
ELC	ELECTRICAL SWITCHBOARD ROOM
KIT	KITCHEN
LCK	LOADING DOCK
LND	LAUNDRY
LNG	LOUNGE
MWS	MAINTENANCE WORKSHOP
OFF	OFFICE
PLT	PLANT
SIT	COMMUNAL SITTING AREA
SOA	SINGLE ACCESSIBLE
SOU	SOLE OCCUPANCY UNIT
STC	STRENGTH CONDITIONING
STH	STORE - HOISTS
STR	STORE
TRC	TERrace
UTD	UTILITY

NOTE: MINOR ADJUSTMENTS TO INTERNAL ROOMS AND ASSOCIATED SERVICES LAYOUT

[illegible]

L	30.06.26	ISSUE FOR DA AMENDMENT
K	19.06.26	ISSUE FOR DA AMENDMENT
J	16.06.26	ISSUE FOR DA AMENDMENT
H	02.06.26	ISSUE FOR DA AMENDMENT
G	22.05.26	ISSUE FOR DA AMENDMENT

ISSUE	DATE	AMENDMENT
-------	------	-----------

STATUS

DESIGN DEVELOPMENT
© Copyright . Kerry Hill Architects Pty L
THIS DRAWING IS AND AT ALL TIMES REMAINS THE EXCLUSIVE PRO
OF KERRY HILL ARCHITECTS PTY LTD

CLIENT

FRESH FIELDS PROJECTS
(WA) No1 PTY LTD

ARCHITECT

Kerry Hill Architects Pty Ltd

30 Mouat St, Fremantle, WA 6160
T:+618 93364545 F:+618 93364546
admin_perth@kerryhillarchitects.com

PROJECT	F
---------	---

WOODSIDE CARE PRECINCT 5

ADDRESS

LOT 250 (18) DALGETY STREET
LOT 114 (26) DALGETY STREET
LOT 116 (29) FORTESCUE STREET
EAST FREMANTLE WA 6158

DRAWN	KHA	NORTH
-------	-----	-------

SCALE	1 : 200
-------	---------

DATE	30 06 26
------	----------


CHECKED KHA	APPROVED KHA
----------------	-----------------

DRAWING TITLE

LEVEL 1 GA PLAN

DRAWING NUMBER	ISSU
----------------	------

DA 1011

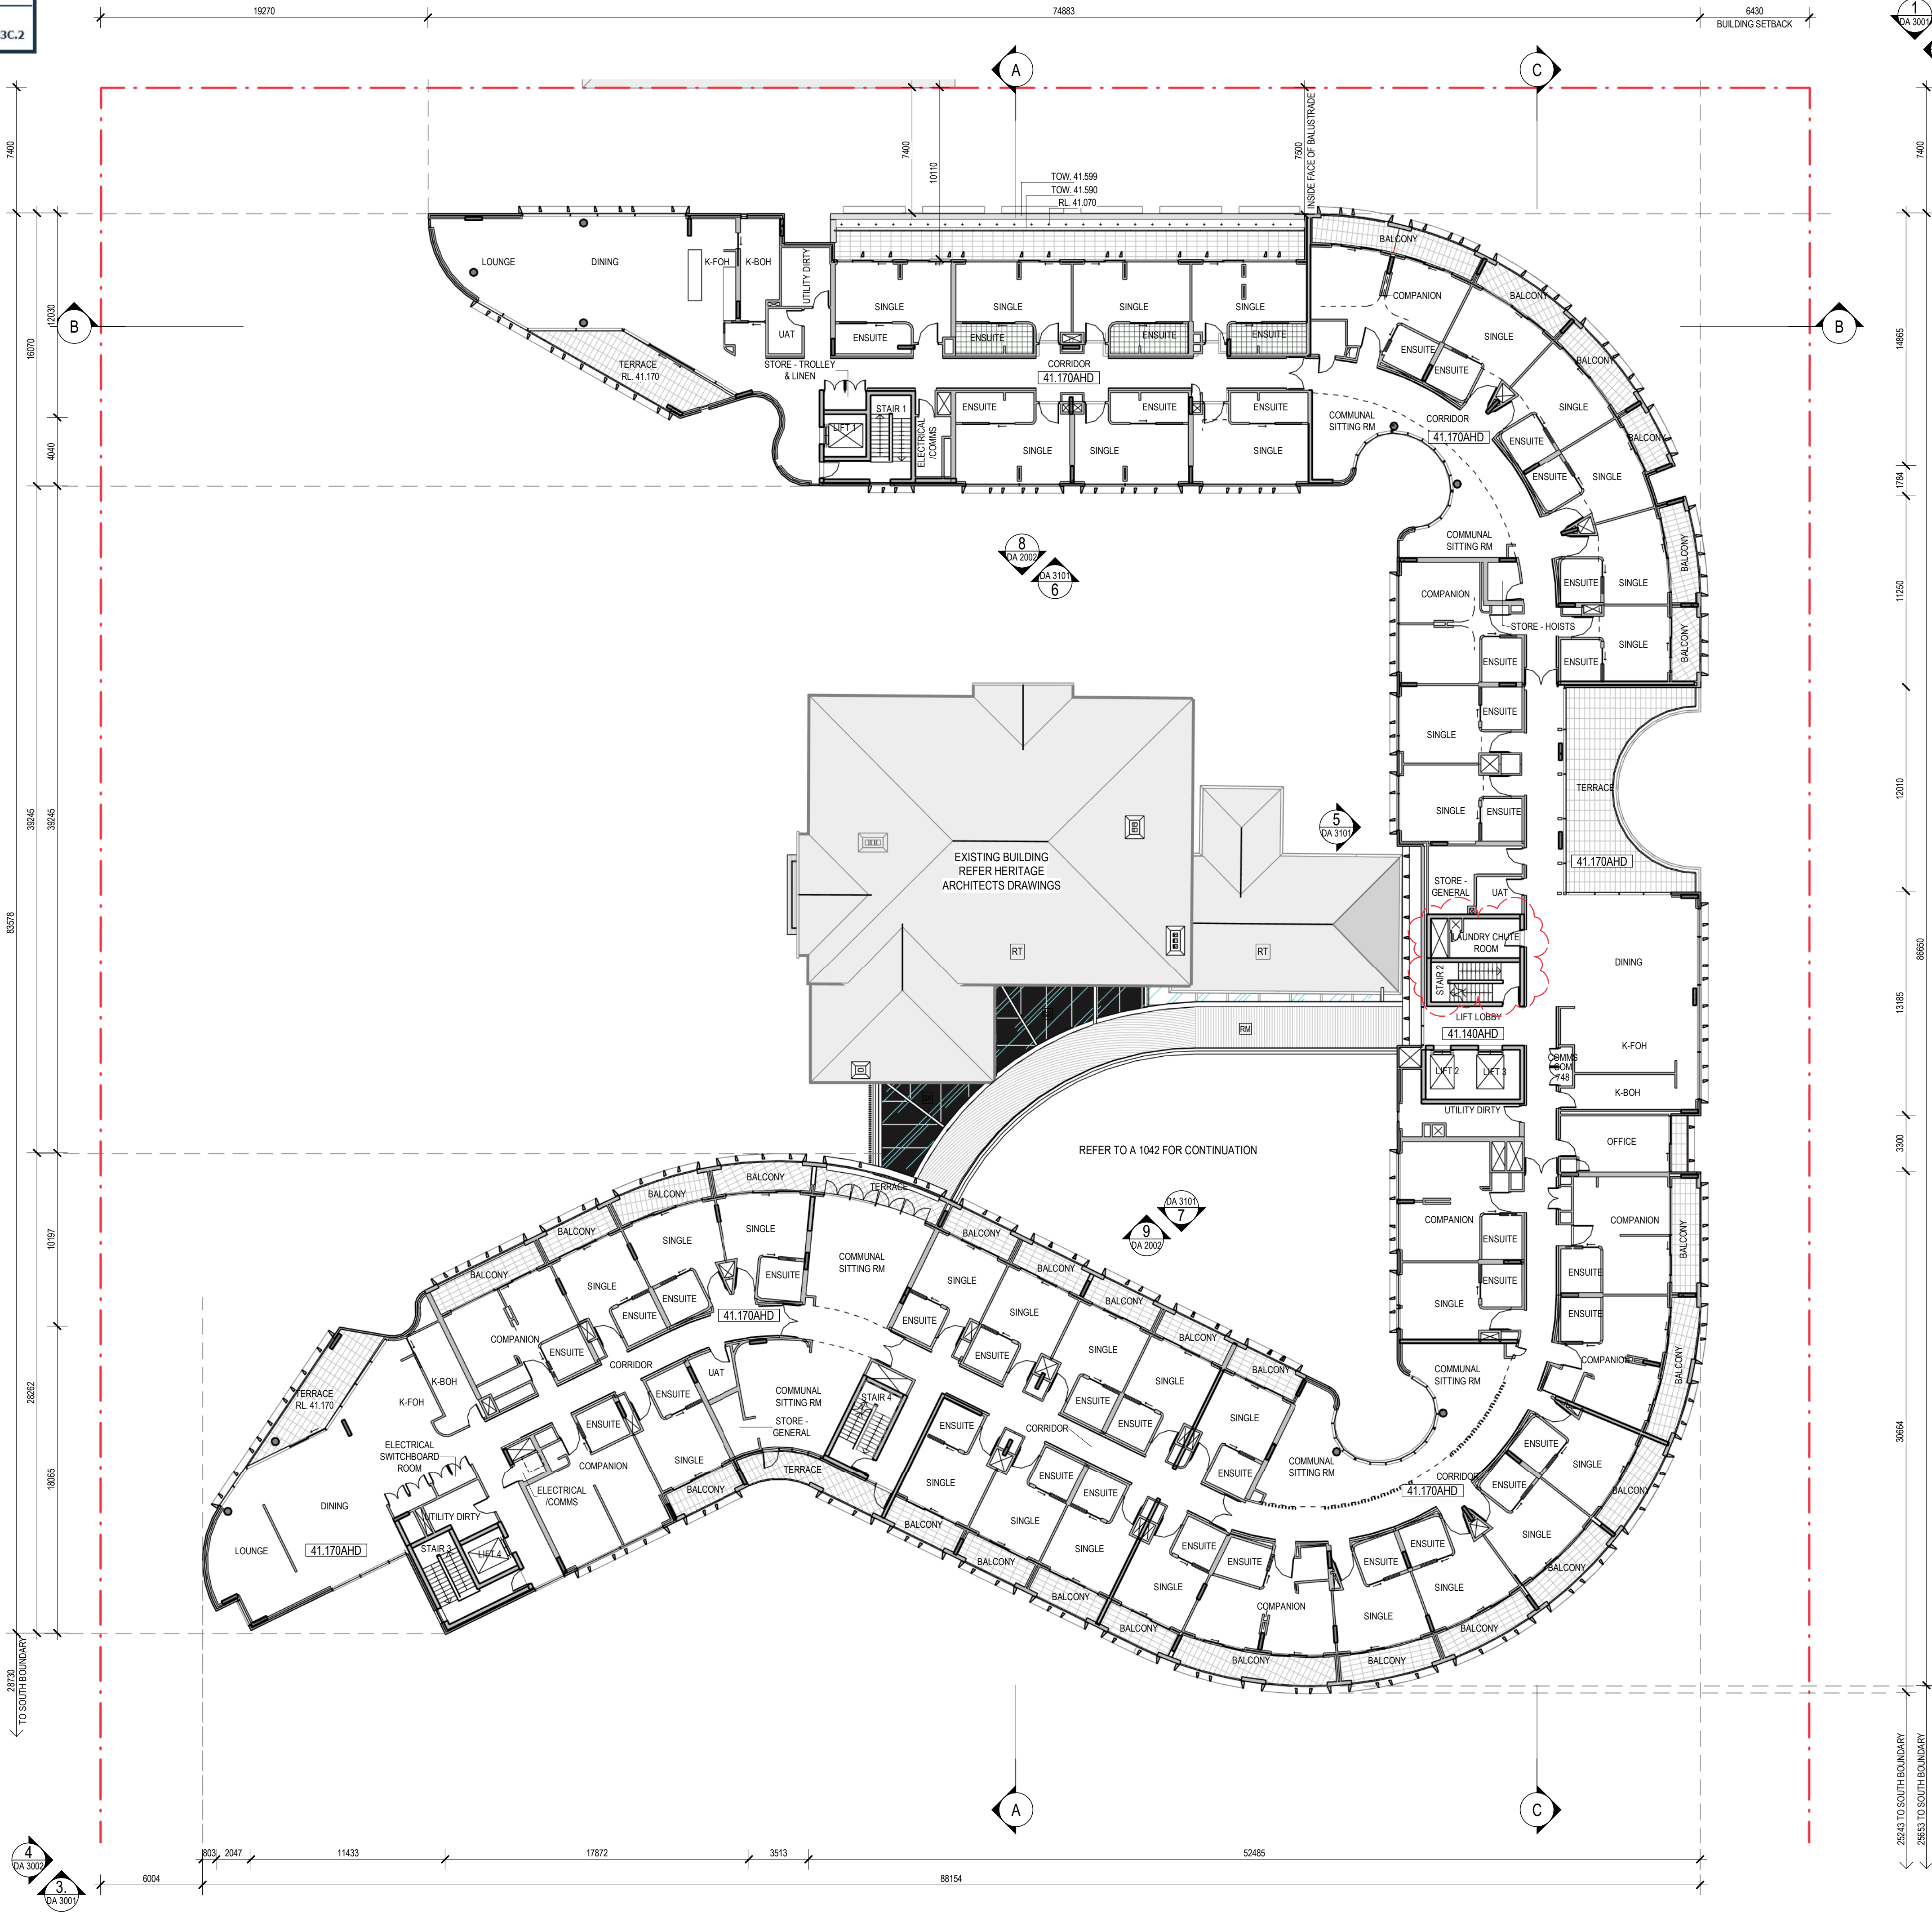

NOTES / LEGEND / MATERIAL

REFER TO LANDSCAPE REPORT FOR DETAILS OF HARD AND SOFT LANDSCAPING

- EXISTING / HERITAGE BUILDING
- PROPOSED BUILDING / HARD LANDSCAPING
- PROPOSED TERRACE
- SOFT LANDSCAPING
- EARTH
- STONE BALLAST
- PV PANELS
- TREES REFER LANDSCAPE DRAWINGS
- RB

ROOF - STONE BALLAST
- RC

ROOF - CONCRETE
- RM

ROOF - METAL
- RT

ROOF - TILES
- SK

GLAZED SKYLIGHT

NOTE: ROOM ABBREVIATIONS

- BAL

BALCONY
- CMP

COMPANION ROOM
- CON

CONSULT
- CPK

CARPARK
- CRD

CORRIDOR
- DNG

DINING
- ENA

ENSUITE - ACCESSIBLE
- ENS

ENSUITE
- ELC

ELECTRICAL SWITCHBOARD ROOM
- KIT

KITCHEN
- LDK

LOADING DOCK
- LND

LAUNDRY
- LNG

LOUNGE
- MWS

MAINTENANCE WORKSHOP
- OFF

OFFICE
- PLNT

PLANT
- SIT

COMMUNAL SITTING AREA
- SOA

SINGLE ACCESSIBLE
- SOU

SOLE OCCUPANCY UNIT
- STC

STRENGTH CONDITIONING
- STH

STORE - HOISTS
- STR

STORE
- TRC

TERRACE
- UTD

UTILITY

NOTE: MINOR ADJUSTMENTS TO INTERNAL ROOMS AND ASSOCIATED SERVICES LAYOUT

L	30.06.26	ISSUE FOR DA AMENDMENT
K	19.06.26	ISSUE FOR DA AMENDMENT
J	16.06.26	ISSUE FOR DA AMENDMENT
H	02.06.26	ISSUE FOR DA AMENDMENT
G	22.05.26	ISSUE FOR DA AMENDMENT

ISSUE DATE AMENDMENT

STATUS

DESIGN DEVELOPMENT

© Copyright Kerry Hill Architects Pty Ltd
THIS DRAWING IS AND AT ALL TIMES REMAINS THE EXCLUSIVE PROPERTY OF KERRY HILL ARCHITECTS PTY LTD.

CLIENT

FRESH FIELDS PROJECTS
(WA) No1 PTY LTD

ARCHITECT

Kerry Hill Architects Pty Ltd

30 Mouat St, Fremantle, WA 6160
T+618 93384545 F+618 93384546
admin_perth@kerryhillarchitects.com

PROJECT	REF
WOODSIDE CARE PRECINCT	574

ADDRESS
LOT 250 (18) DALGETY STREET
LOT 114 (26) DALGETY STREET
LOT 116 (29) FORTESCUE STREET
EAST FREMANTLE WA 6158


DRAWN	KHA	NORTH
SCALE	1 : 200	
DATE	22.05.26	

CHECKED KHA	APPROVED KHA
----------------	-----------------

DRAWING TITLE
LEVEL 2 GA PLAN

DRAWING NUMBER DA 1012	ISSUE L
---------------------------	------------

[illegible]

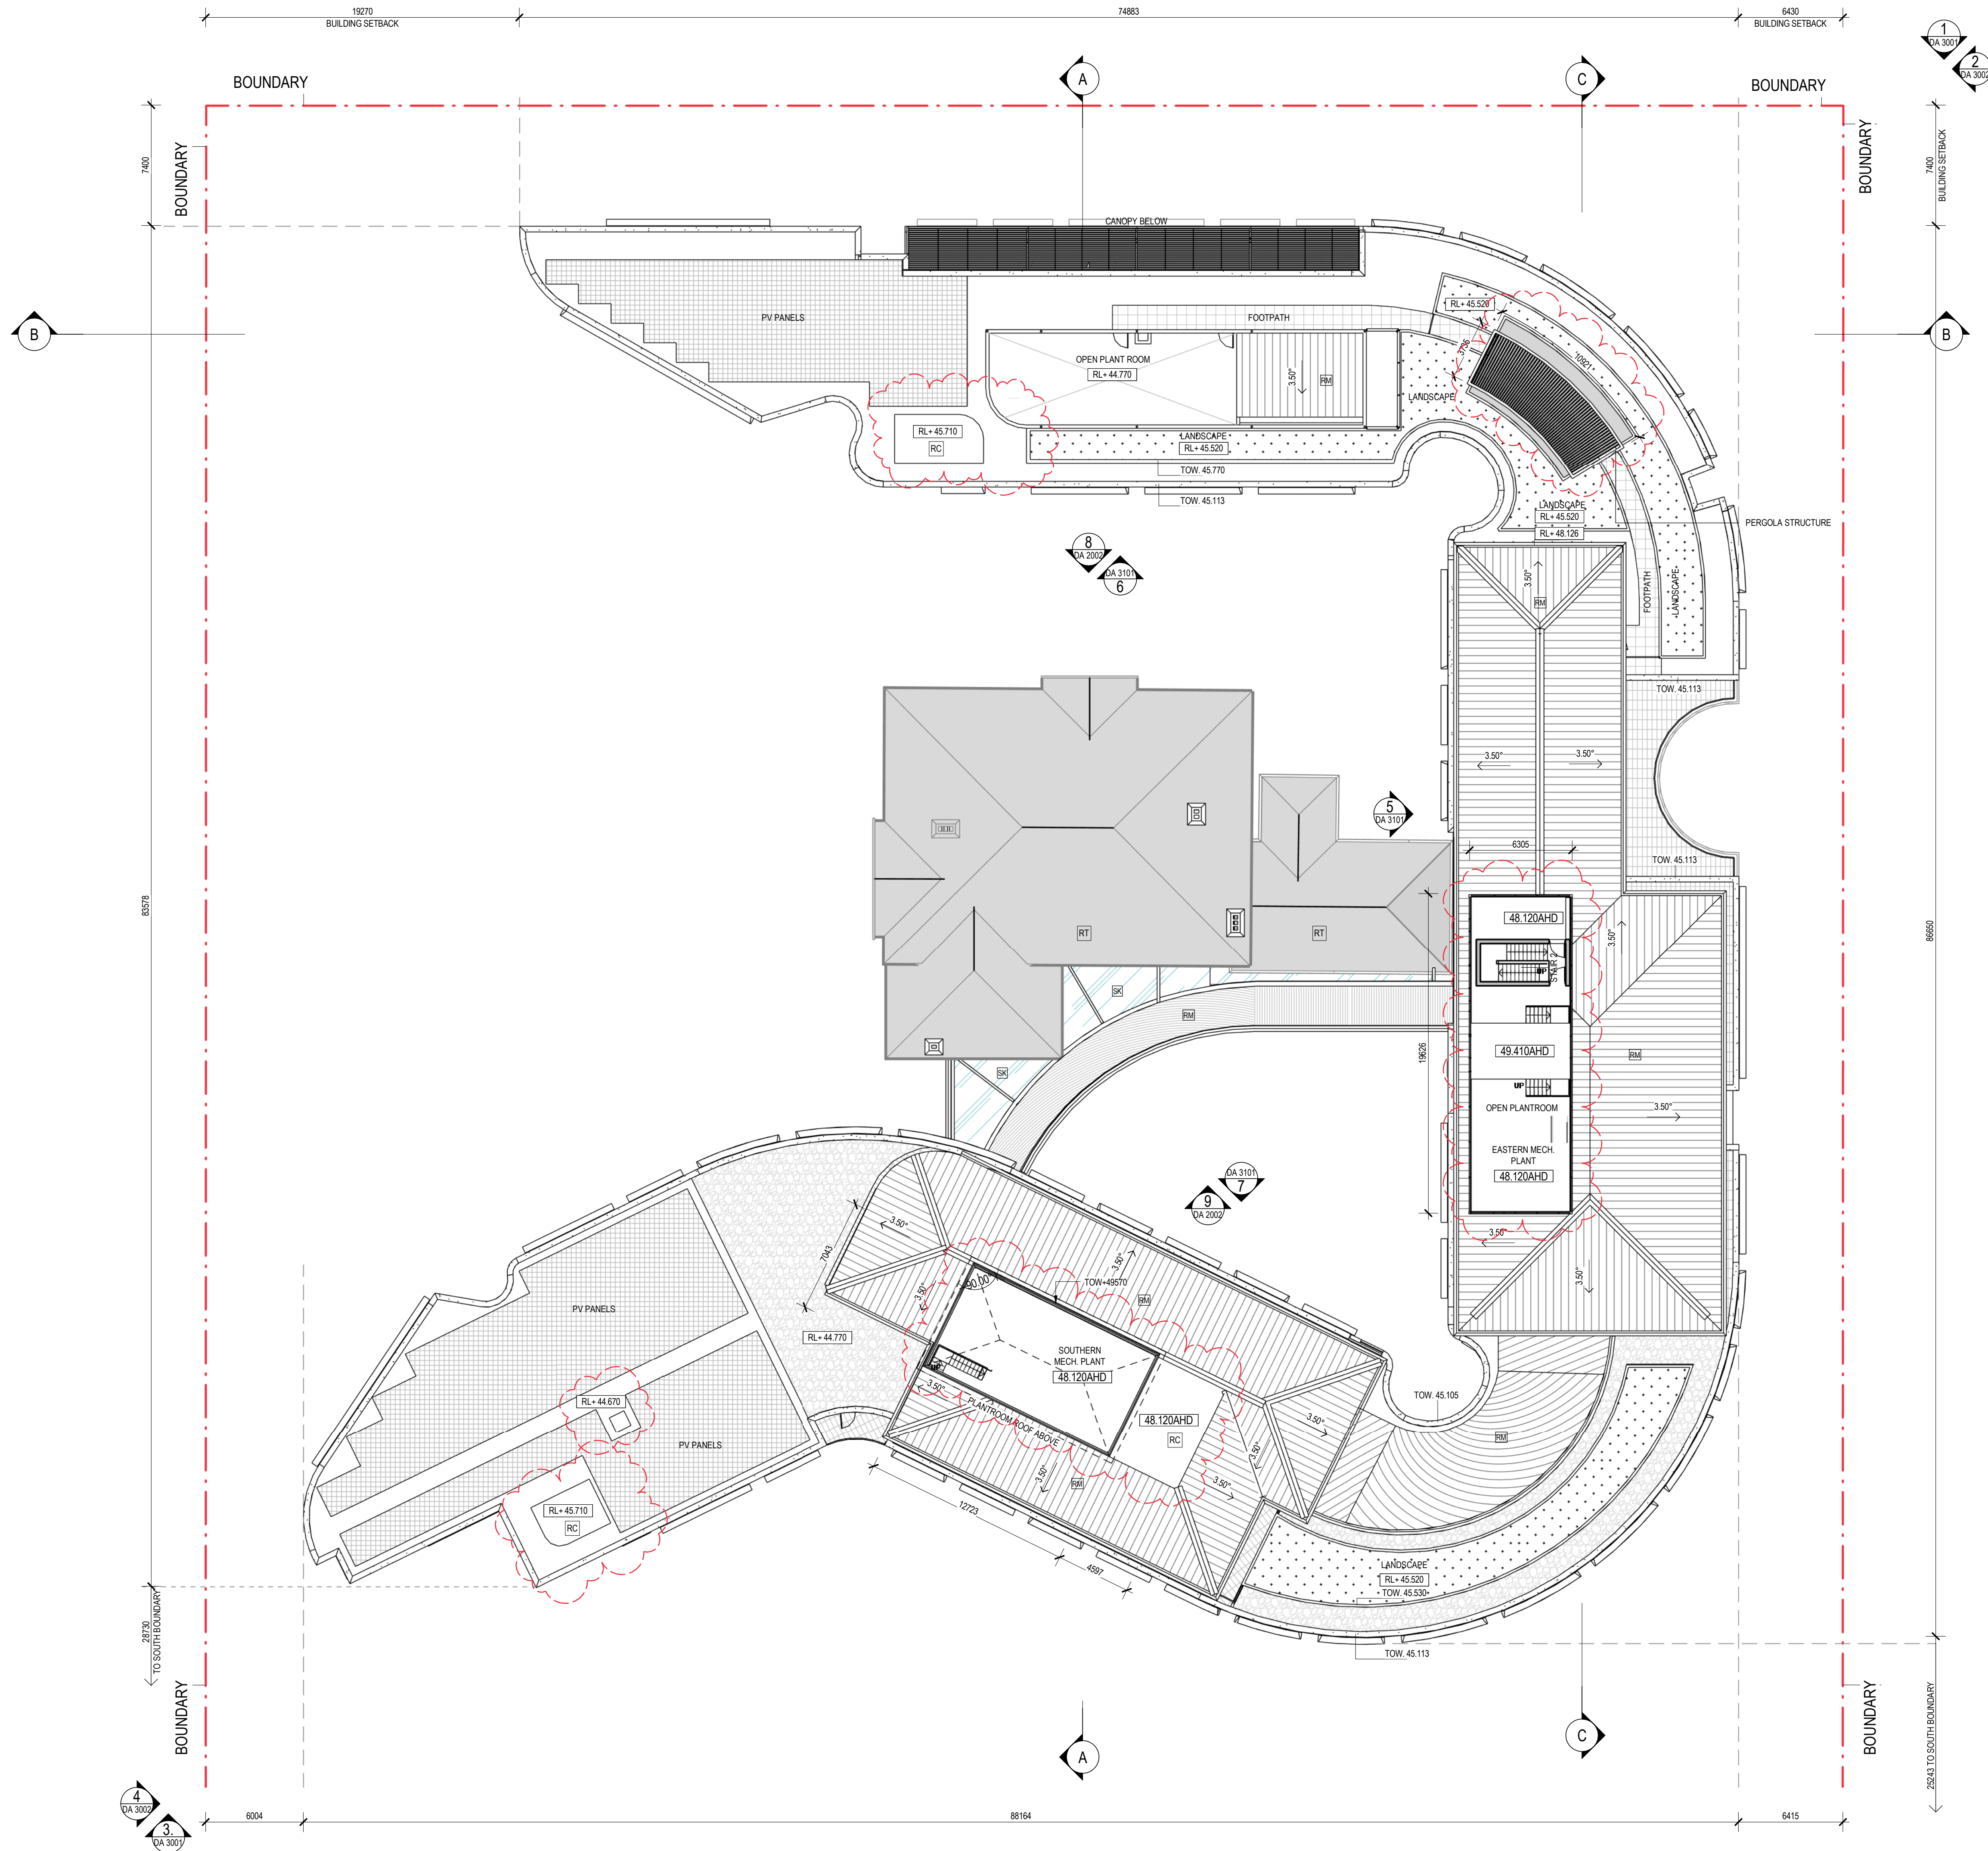

NOTES / LEGEND / MATERIAL

REFER TO LANDSCAPE REPORT FOR DETAILS
OF HARD AND SOFT LANDSCAPING

- EXISTING / HERITAGE BUILDING
- PROPOSED BUILDING / HARD LANDSCAPING
- PROPOSED TERRACE
- SOFT LANDSCAPING
- EARTH
- STONE BALLAST
- PV PANELS
- TREES REFER LANDSCAPE DRAWINGS
- ROOF - STONE BALLAST
- ROOF - CONCRETE
- ROOF - METAL
- ROOF - TILES
- GLAZED SKYLIGHT

NOTE: ROOM ABBREVIATIONS

- BAL BALCONY
- CMP COMPANION ROOM
- CON CONSULT
- CPK CARPARK
- CRD CORRIDOR
- DNG DINING
- ENA ENSUITE
- ENS ENSUITE - ACCESSIBLE
- ELC ELECTRICAL SWITCHBOARD ROOM
- KIT KITCHEN
- LKD LOADING DOCK
- LND LAUNDRY
- LNG LOUNGE
- MWS MAINTENANCE WORKSHOP
- OFF OFFICE
- PLT PLANT
- SIT COMMUNAL SITTING AREA
- SOA SINGLE ACCESSIBLE
- SOU SOLE OCCUPANCY UNIT
- STC STRENGTH CONDITIONING
- STH STORE - HOISTS
- STR STORE
- TRC TERRACE
- UTD UTILITY

NOTE: MINOR ADJUSTMENTS TO INTERNAL
ROOMS AND ASSOCIATED SERVICES LAYOUT

L	30.06.26	ISSUE FOR DA AMENDMENT
K	19.06.26	ISSUE FOR DA AMENDMENT
J	16.06.26	ISSUE FOR DA AMENDMENT
H	02.06.26	ISSUE FOR DA AMENDMENT
G	22.05.26	ISSUE FOR DA AMENDMENT

ISSUE	DATE	AMENDMENT
-------	------	-----------

STATUS

DESIGN DEVELOPMENT

© Copyright Kerry Hill Architects Pty Ltd
THIS DRAWING IS AND AT ALL TIMES REMAINS THE EXCLUSIVE PROPERTY
OF KERRY HILL ARCHITECTS PTY LTD.

CLIENT

FRESH FIELDS PROJECTS
(WA) No1 PTY LTD

ARCHITECT

Kerry Hill Architects Pty Ltd

30 Mouat St, Fremantle, WA 6160
T+618 93384545 F+618 93384546
admin_perth@kerryhillarchitects.com

PROJECT	REF
WOODSIDE CARE PRECINCT	574

ADDRESS


LOT 250 (18) DALGETY STREET
LOT 114 (26) DALGETY STREET
LOT 116 (29) FORTESCUE STREET
EAST FREMANTLE WA 6158

DRAWN	KHA	NORTH
SCALE	1 : 200	
DATE	30.06.26	
CHECKED	KHA	APPROVED
		KHA

DRAWING TITLE
ROOF LEVEL GA PLAN

DRAWING NUMBER	ISSUE
DA 1014	L




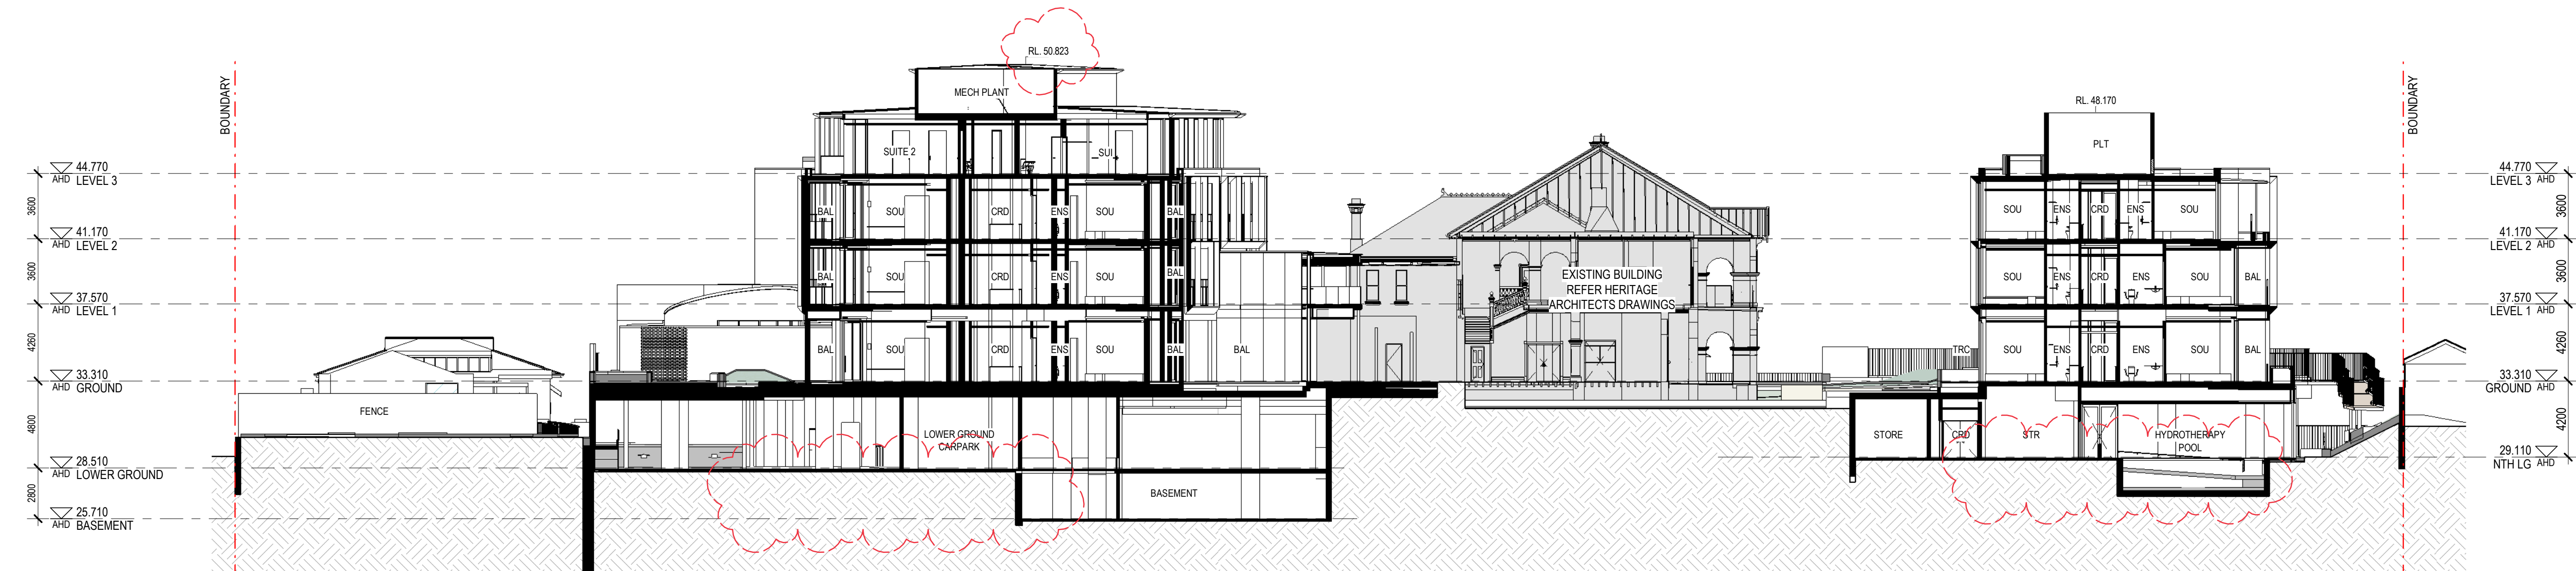

A SECTION A-A
DA 0050 1: 200



B SECTION B-B
DA 0050 1: 200

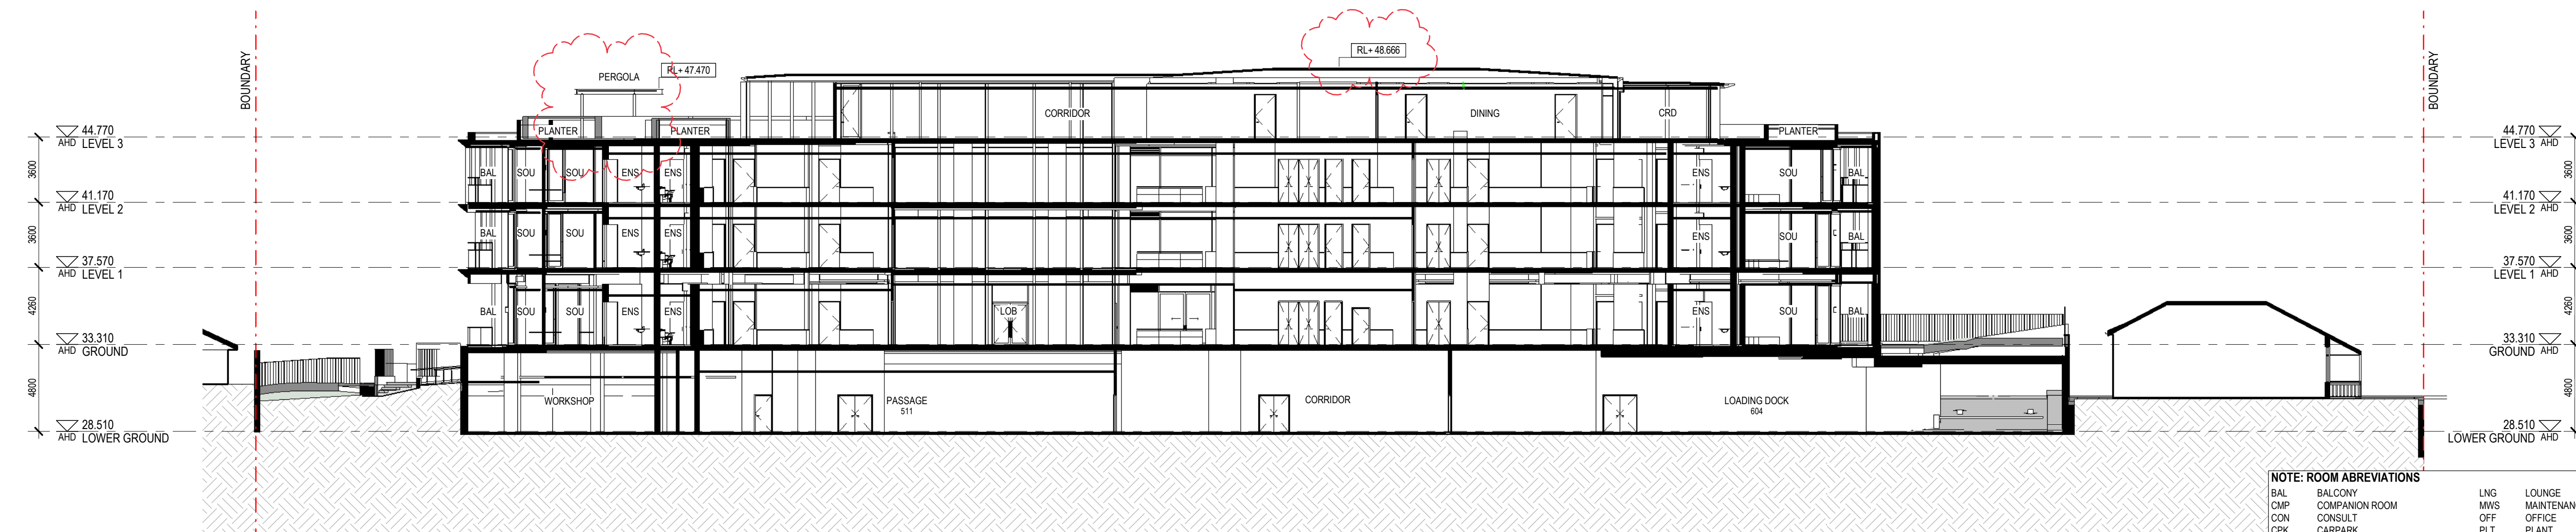

C SECTION C-C
DA 0050 1: 200

DEPARTMENT OF PLANNING, LANDS
AND HERITAGE
DATE 21-Jul-2026 FILE SDAU-062-23C.2

NOTE: ROOM ABBREVIATIONS
BAL BALCONY
CMP COMPANION ROOM
CON CONSULT
CRK CARPARK
CRD CORRIDOR
DNG DINING
ENA ENSUITE - ACCESSIBLE
ENS ENSUITE
ELC ELECTRICAL SWITCHBOARD ROOM
KIT KITCHEN
LDK LOADING DOCK
LND LAUNDRY
LNG LOUNGE
MWS MAINTENANCE WORKSHOP
OFF OFFICE
PLT PLANT
SIT COMMUNAL SITTING AREA
SOA SINGLE ACCESSIBLE
SOU SOLE OCCUPANCY UNIT
STC STRENGTH CONDITIONING
STH STORE - HOISTS
STR STORE
TRC TERRACE
UTD UTILITY

NOTES / LEGEND / MATERIAL

AL	ALUMINIUM FRAMED GLAZING
ALF	ALUMINIUM FRAMED GLAZING SCREENED TO 1600mm AS PER R-CODES
AW	AWNING
BB	BRICK BREEZEBLOCK
BR-E	BRICKWORK - EXISTING
BR-P	BRICKWORK - PAINTED
BR-R	BRICKWORK - RECYCLED
CON	CONCRETE - SKIM COAT
EX	EXISTING
GRC	GLASS FIBRE REINFORCED CONCRETE - FACADE SCREEN
GRC-T	GLASS FIBRE REINFORCED CONCRETE - FACADE SCREEN - TERRACOTA
LO	ALUMINIUM LOUVRE
LS	LIMESTONE
LVR-T	LOUVRES - TERRACOTA
MB	1000mm HIGH METAL MESH BALUSTRADE
MR-T	METAL ROOF, TERRACOTA
MS-T	METAL SHEET, TERRACOTA
TB	TIMBER BATTENS
TR	CFC - TERRACOTA
RB	ROOF - STONE BALLAST
RC	ROOF - CONCRETE
RG	ROOF - GARDEN
RM	ROOF - METAL
RT	ROOF - TILES
SCR	VERTICAL SCREEN

	EARTH
	LANDSCAPING
	EXISTING HERITAGE BUILDING

NOTE: MINOR ADJUSTMENTS TO INTERNAL ROOMS AND ASSOCIATED SERVICES LAYOUT

L	30.06.26	ISSUE FOR DA AMENDMENT
K	19.06.26	ISSUE FOR DA AMENDMENT
J	16.06.26	ISSUE FOR DA AMENDMENT
H	02.06.26	ISSUE FOR DA AMENDMENT
G	22.05.26	ISSUE FOR DA AMENDMENT
ISSUE	DATE	AMENDMENT

STATUS

DESIGN DEVELOPMENT

© Copyright Kerry Hill Architects Pty Ltd
THIS DRAWING IS AND AT ALL TIMES REMAINS THE EXCLUSIVE PROPERTY OF KERRY HILL ARCHITECTS PTY LTD.

CLIENT

FRESH FIELDS PROJECTS
(WA) No1 PTY LTD

ARCHITECT

Kerry Hill Architects Pty Ltd

30 Mouat St, Fremantle, WA 6160
T+618 93384545 F+618 93384546
admin_perth@kerryhillarchitects.com

PROJECT	REF
WOODSIDE CARE PRECINCT	574


ADDRESS
LOT 250 (18) DALGETY STREET
LOT 114 (26) DALGETY STREET
LOT 116 (29) FORTESCUE STREET
EAST FREMANTLE WA 6158

DRAWN	KHA	NORTH
SCALE	1 : 200	
DATE	30.06.26	


CHECKED KHA	APPROVED KHA
----------------	-----------------

DRAWING TITLE
GENERAL SECTIONS

DRAWING NUMBER	ISSUE
DA 2001	L

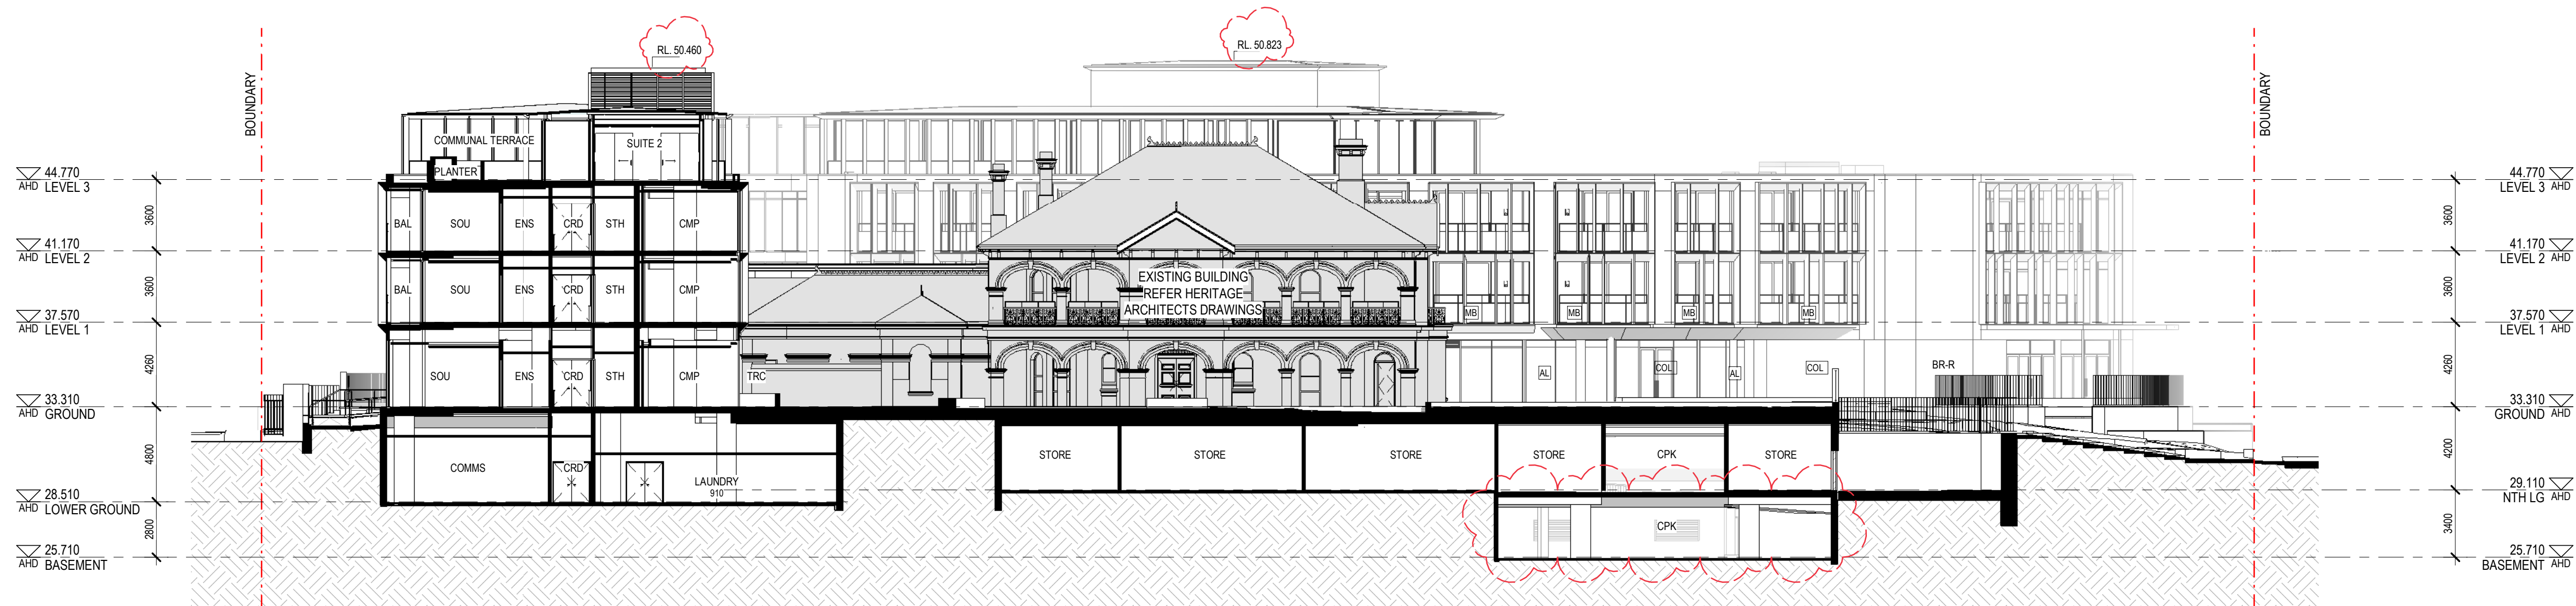

8 SECTIONAL ELEVATION - SOUTH
[DA1009] 1:200

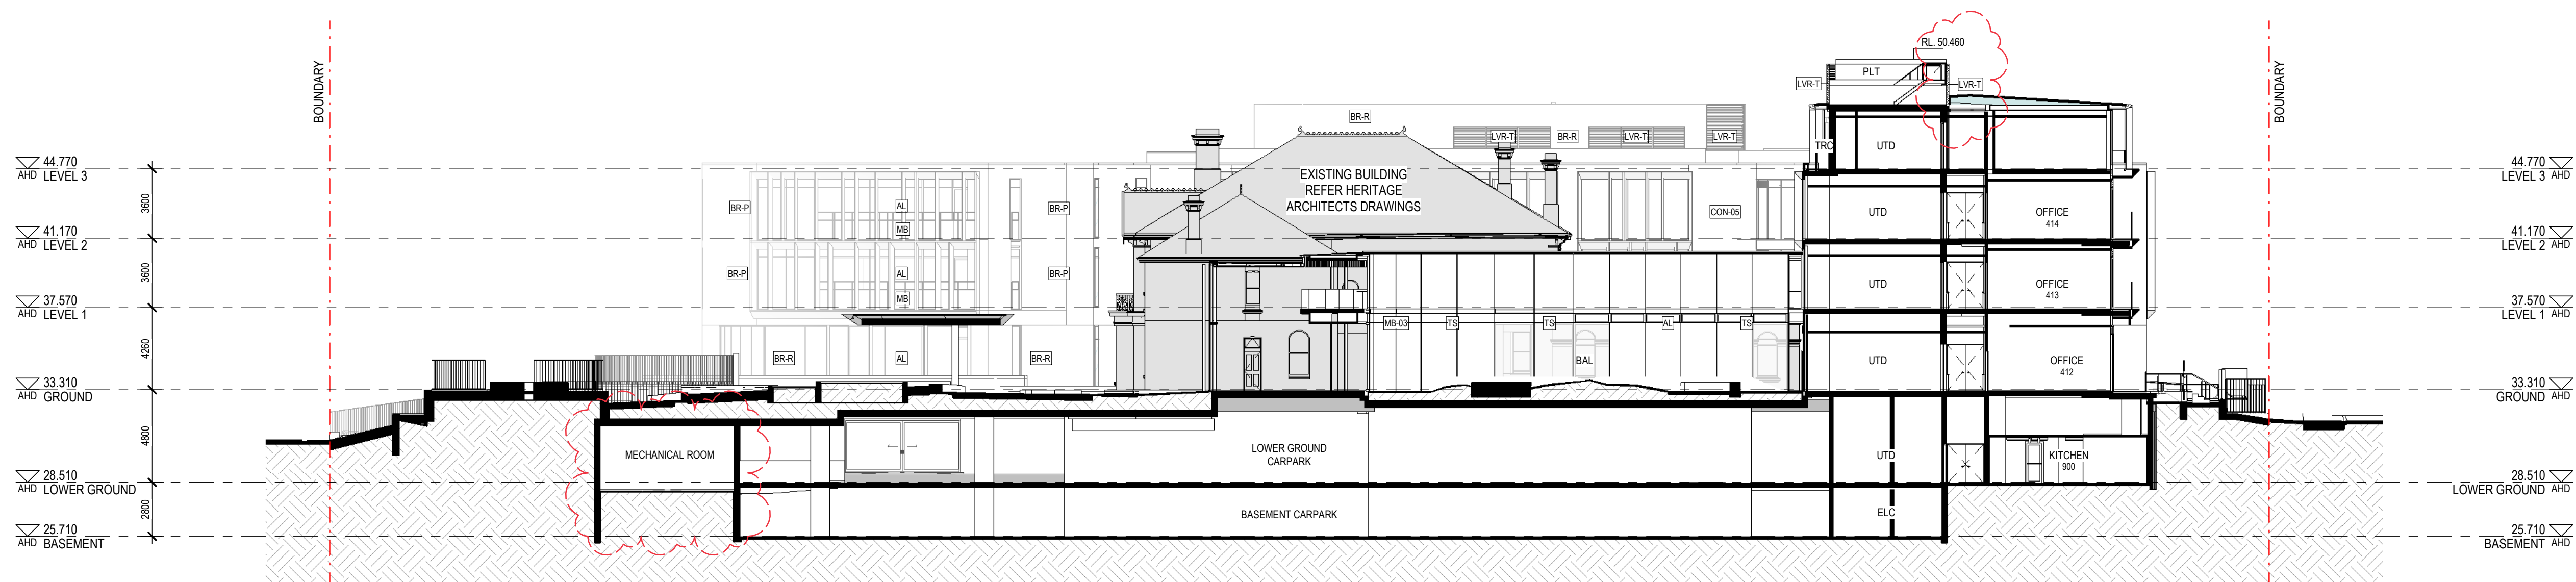

9 SECTIONAL ELEVATION - NORTH
[DA1009] 1:200

NOTES / LEGEND / MATERIAL

AL	ALUMINIUM FRAMED GLAZING
AW	ALUMINIUM FRAMED GLAZING SCREENS TO 1600mm AS PER R-CODES
BR	AWNING
BB	BRICK BREEZEBLOCK
BR-E	BRICKWORK - EXISTING
BR-P	BRICKWORK - PAINTED
BR-R	BRICKWORK - RECYCLED
CON	CONCRETE - SKIM COAT
EX	EXISTING
GRC	GLASS FIBRE REINFORCED CONCRETE - FACADE SCREEN
GRCT	GLASS FIBRE REINFORCED CONCRETE - FACADE SCREEN - TERRACOTA
LO	ALUMINIUM LOUVRE
LS	LIMESTONE
LVR-T	LOUVRES - TERRACOTA
MB	1000mm HIGH METAL MESH BALUSTRAD
MR-T	METAL ROOF - TERRACOTA
MS-T	METAL SHEET - TERRACOTA
TB	TIMBER BATTENS
TR	CFC - TERRACOTA
RB	ROOF - STONE BALLAST
RC	ROOF - CONCRETE
RG	ROOF - GARDEN
RM	ROOF - METAL
RT	ROOF - TILES
SCR	VERTICAL SCREEN

NOTE: MINOR ADJUSTMENTS TO INTERNAL ROOMS AND ASSOCIATED SERVICES LAYOUT

L	30.06.26	ISSUE FOR DA AMENDMENT
K	19.06.26	ISSUE FOR DA AMENDMENT
J	16.06.26	ISSUE FOR DA AMENDMENT
H	02.06.26	ISSUE FOR DA AMENDMENT
G	22.05.26	ISSUE FOR DA AMENDMENT

ISSUE	DATE	AMENDMENT
-------	------	-----------

DESIGN DEVELOPMENT

© Copyright Kerry Hill Architects Pty Ltd
THIS DRAWING IS AND AT ALL TIMES REMAINS THE EXCLUSIVE PROPERTY
OF KERRY HILL ARCHITECTS PTY LTD.

CLIENT

FRESH FIELDS PROJECTS
(WA) No1 PTY LTD

ARCHITECT

Kerry Hill Architects Pty Ltd

30 Mouat St, Fremantle, WA 6160
T:+618 93364545 F:+618 93364546
admin_perth@kerryhillarchitects.com

PROJECT	PROJECT
WOODSIDE CARE PRECINCT	5

ADDRESS

LOT 250 (18) DALGETY STREET
LOT 114 (26) DALGETY STREET
LOT 116 (29) FORTESCUE STREET
EAST FREMANTLE WA 6158

DRAWN	KHA	NORTH
SCALE	1 : 200	
DATE	16.06.26	


CHECKED SA	APPROVED SM
---------------	----------------

DRAWING TITLE

SECTIONAL ELEVATIONS - NEW

DRAWING NUMBER	ISSU
DA 2002	


NOTE: ROOM ABBREVIATIONS			
BAL	BALCONY	LNG	LOUNGE
CMP	COMPANION ROOM	MWS	MAINTENANCE WORKSHOP
CON	CONSULT	OFF	OFFICE
CPK	CARPARK	PLT	PLANT
CRD	CORRIDOR	SIT	COMMUNAL SITTING AREA
DNG	DINING	SOA	SINGLE ACCESSIBLE
ENA	ENSUITE - ACCESSIBLE	SOU	SOLE OCCUPANCY UNIT
ENS	ENSUITE	STC	STREIGHT CONDITIONING
ELC	ELECTRICAL SWITCHBOARD ROOM	STR	STOISTS
KIT	KITCHEN	STR	STORE
LKD	LOADING DOCK	TRC	TERRACE
LND	LAUNDRY	UTD	UTILITY

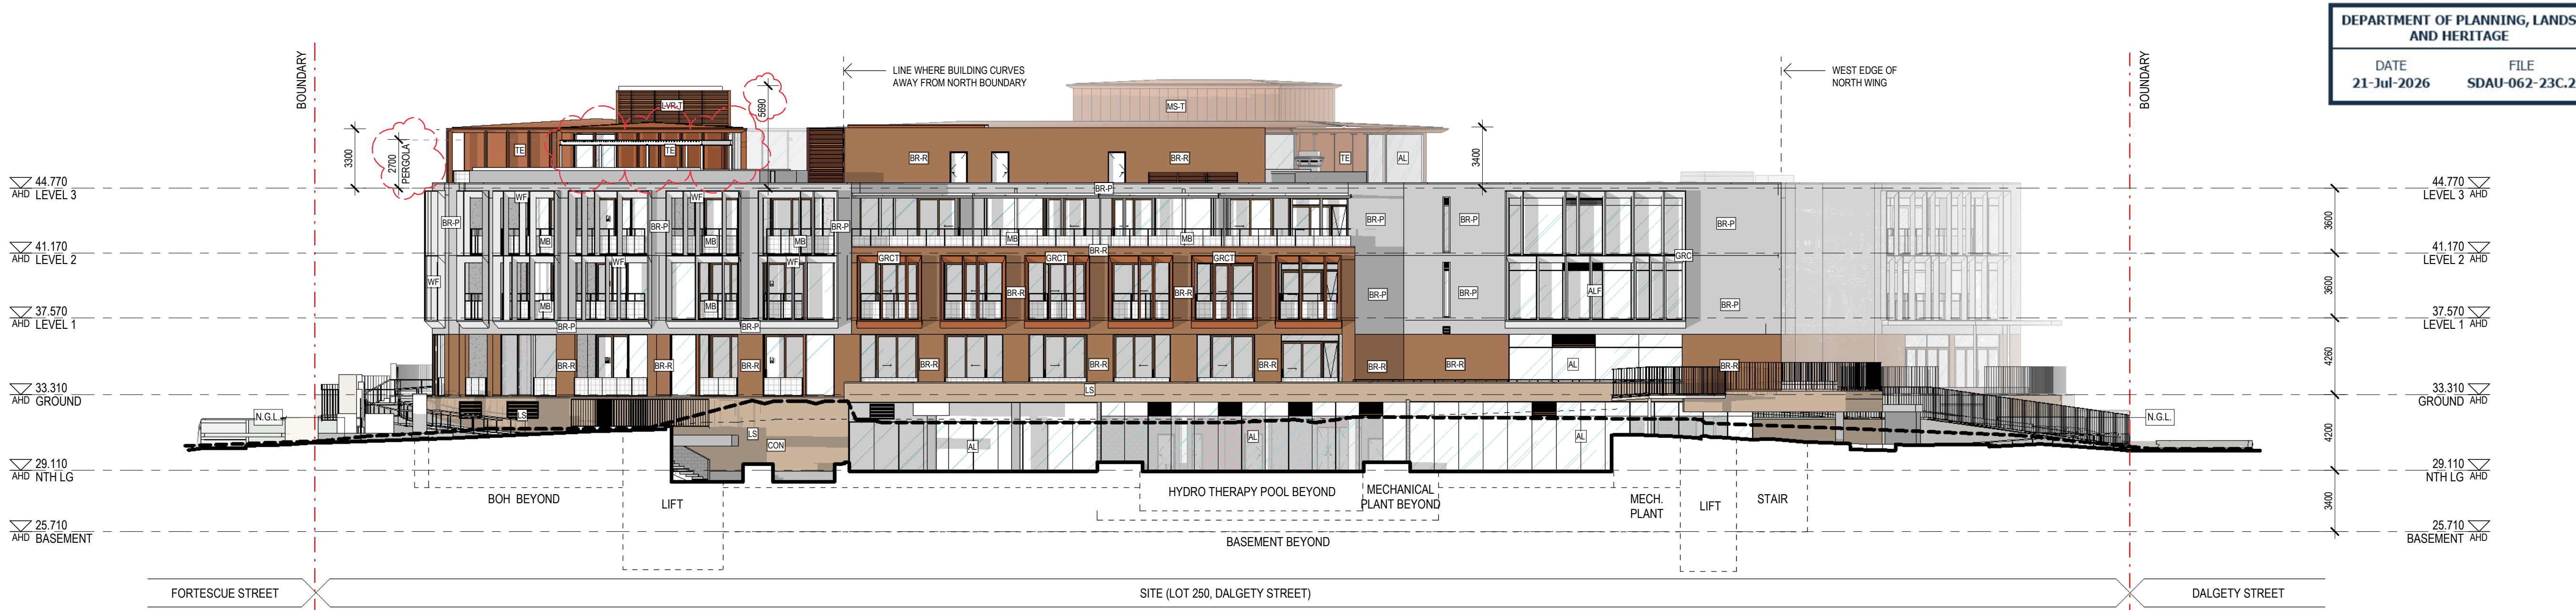

1 OVERALL ELEVATION - NORTH
DA 0051 1:200



3 OVERALL ELEVATION - SOUTH WOODSIDE CARE PRECINCT
DA 0051 1:200

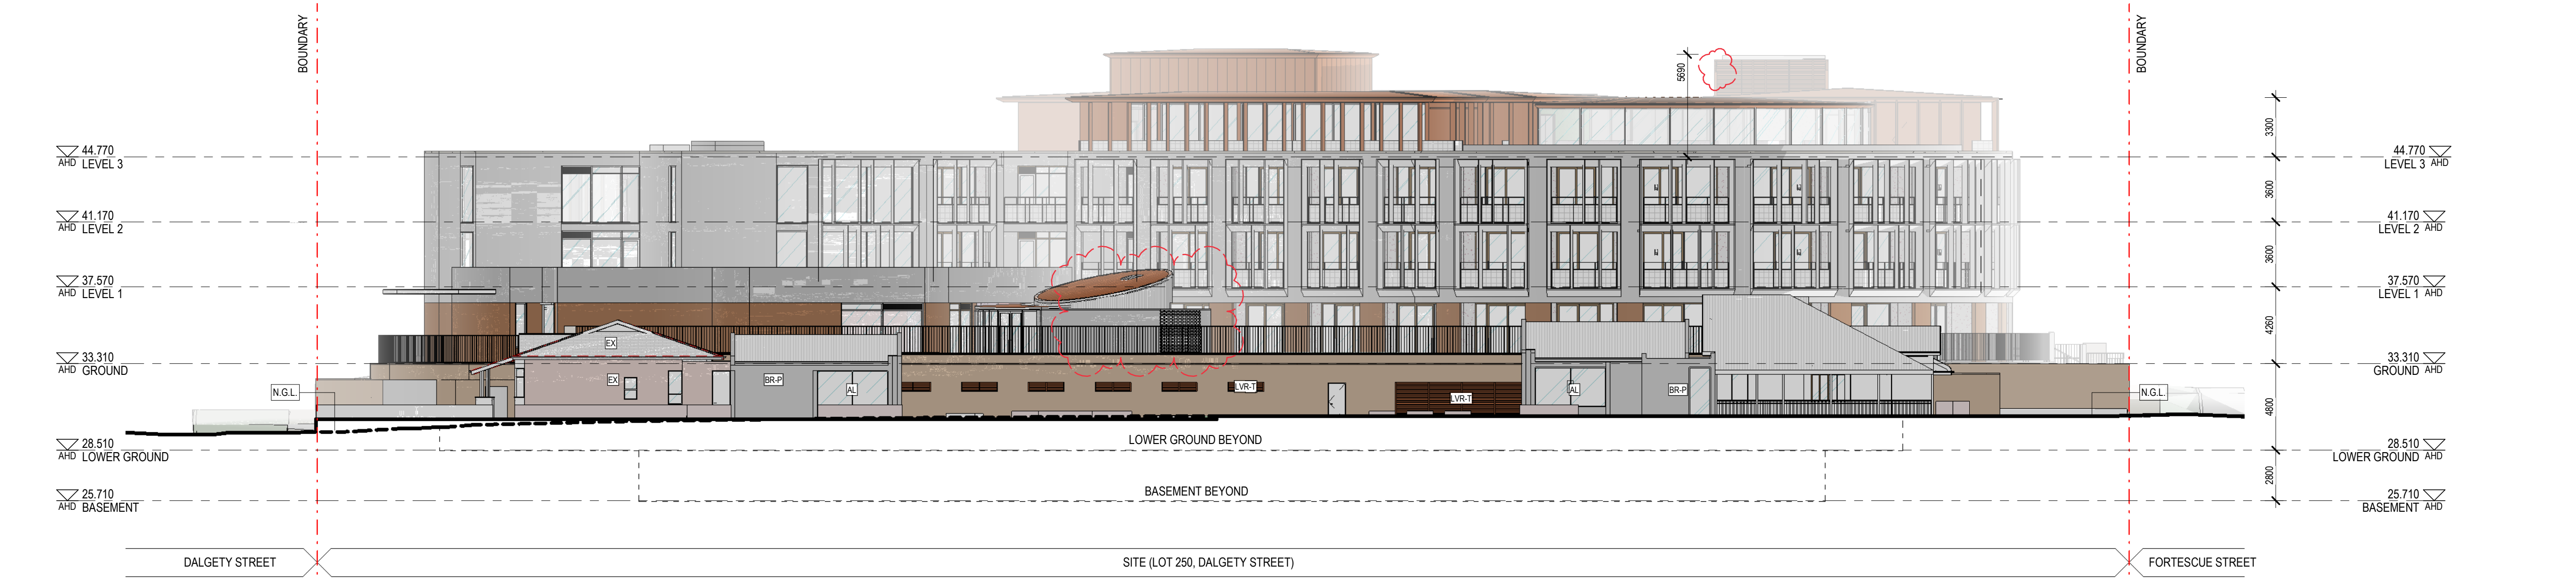

3 OVERALL ELEVATION - SOUTH RESIDENCES
DA 0052 1:200

NOTES / LEGEND / MATERIAL		
AL	ALUMINIUM FRAMED GLAZING	
ALF	ALUMINIUM FRAMED GLAZING SCREENED TO 1500mm AS PER R-CODES AWNING	
AW	AWNING	
BB	BRICK BREEZEBLOCK	
BR-E	BRICKWORK - EXISTING	
BR-P	BRICKWORK - PAINTED	
BR-R	BRICKWORK - RECYCLED	
CON	CONCRETE - SKIM COAT	
EX	EXISTING	
GRC	GLASS FIBRE REINFORCED CONCRETE - FACADE SCREEN	
GRC1	GLASS FIBRE REINFORCED CONCRETE - FACADE SCREEN - TERRACOTA	
LO	ALUMINIUM LOUVRE	
LS	LIMESTONE	
LVR-T	LOUVRES - TERRACOTA	
MB	1000mm HIGH METAL MESH BALUSTRADE	
MR-T	METAL ROOF, TERRACOTA	
MS-T	METAL SHEET, TERRACOTA	
TB	TIMBER BATTENS	
TR	CFC - TERRACOTA	
RB	ROOF - STONE BALLAST	
RC	ROOF - CONCRETE	
RG	ROOF - GARDEN	
RM	ROOF - METAL	
RT	ROOF - TILES	
SCR	VERTICAL SCREEN	
	EARTH	
	LANDSCAPING	
	EXISTING HERITAGE BUILDING	

NOTE: MINOR ADJUSTMENTS TO INTERNAL ROOMS AND ASSOCIATED SERVICES LAYOUT

ISSUE	DATE	AMENDMENT
L	30.06.26	ISSUE FOR DA AMENDMENT
K	19.06.26	ISSUE FOR DA AMENDMENT
J	16.06.26	ISSUE FOR DA AMENDMENT
H	02.06.26	ISSUE FOR DA AMENDMENT
G	22.05.26	ISSUE FOR DA AMENDMENT

STATUS

DESIGN DEVELOPMENT
© Copyright Kerry Hill Architects Pty Ltd
THIS DRAWING IS AND AT ALL TIMES REMAINS THE EXCLUSIVE PROPERTY OF KERRY HILL ARCHITECTS PTY LTD.

CLIENT

FRESH FIELDS PROJECTS
(WA) No1 PTY LTD

ARCHITECT

Kerry Hill Architects Pty Ltd
30 Mouat St, Fremantle, WA 6160
T: +618 93384545 F: +618 93384546
admin_perth@kerryhillarchitects.com

PROJECT	REF
WOODSIDE CARE PRECINCT	574

ADDRESS
LOT 250 (18) DALGETY STREET
LOT 114 (26) DALGETY STREET
LOT 116 (29) FORTESCUE STREET
EAST FREMANTLE WA 6158

DRAWN	KHA	NORTH
SCALE	1 : 200	
DATE	30.06.26	
CHECKED	KHA	APPROVED
		KHA

DRAWING TITLE
ELEVATIONS NORTH + SOUTH

DRAWING NUMBER	ISSUE
DA 3001	L



2 OVERALL ELEVATION - EAST - FORTESCUE ST
DA 0051 1:200



4 OVERALL ELEVATION - WEST - DALGETY ST
DA 0051 1:200

NOTES / LEGEND / MATERIAL

AL	ALUMINIUM FRAMED GLAZING
ALF	ALUMINIUM FRAMED GLAZING SCREENED TO 1600mm AS PER R-CODES
AW	AWNING
BB	BRICK BREEZEBLOCK
BR-E	BRICKWORK - EXISTING
BR-P	BRICKWORK - PAINTED
BR-R	BRICKWORK - RECYCLED
CON	CONCRETE - SKIM COAT
EX	EXISTING
GRC	GLASS FIBRE REINFORCED CONCRETE - FACADE SCREEN
GRCT	GLASS FIBRE REINFORCED CONCRETE - FACADE SCREEN - TERRACOTA
LO	ALUMINIUM LOUVRE
LS	LIMESTONE
LVR-T	LOUVRES - TERRACOTA
MB	1000mm HIGH METAL MESH BALUSTRADE
MR-T	METAL ROOF - TERRACOTA
MS-T	METAL SHEET - TERRACOTA
TB	TIMBER BATTENS
TR	CFC - TERRACOTA
RB	ROOF - STONE BALLAST
RC	ROOF - CONCRETE
RG	ROOF - GARDEN
RM	ROOF - METAL
RT	ROOF - TILES
SCR	VERTICAL SCREEN

	EARTH
	LANDSCAPING
	EXISTING HERITAGE BUILDING

NOTE: MINOR ADJUSTMENTS TO INTERNAL ROOMS AND ASSOCIATED SERVICES LAYOUT

L	30.06.26	ISSUE FOR DA AMENDMENT
K	19.06.26	ISSUE FOR DA AMENDMENT
J	16.06.26	ISSUE FOR DA AMENDMENT
H	02.06.26	ISSUE FOR DA AMENDMENT
G	22.05.26	ISSUE FOR DA AMENDMENT

ISSUE DATE AMENDMENT

STATUS

DESIGN DEVELOPMENT

© Copyright Kerry Hill Architects Pty Ltd
THIS DRAWING IS AND AT ALL TIMES REMAINS THE EXCLUSIVE PROPERTY OF KERRY HILL ARCHITECTS PTY LTD.

CLIENT

FRESH FIELDS PROJECTS
(WA) No1 PTY LTD

ARCHITECT

Kerry Hill Architects Pty Ltd

30 Mouat St, Fremantle, WA 6160
T+618 93384545 F+618 93384546
admin_perth@kerryhillarchitects.com

PROJECT	REF
WOODSIDE CARE PRECINCT	574

ADDRESS

LOT 250 (18) DALGETY STREET
LOT 114 (26) DALGETY STREET
LOT 116 (29) FORTESCUE STREET
EAST FREMANTLE WA 6158

DRAWN	KHA	NORTH
SCALE	1 : 200	
DATE	30.06.26	

CHECKED KHA	APPROVED KHA
----------------	-----------------

DRAWING TITLE
ELEVATIONS EAST + WEST

DRAWING NUMBER DA 3002	ISSUE L
---------------------------	------------

E	DATE	AMENDMENT
---	------	-----------

DESIGN DEVELOPMENT

NT

ARCHITECT

100 St. Fremantle, WA 6160
 3 93364545 F:+618 93364546
 perth@kerryhillarchitects.com

250 (18) DALGETY STREET
114 (26) DALGETY STREET
116 (29) FORTESCUE STREET
ST FREMANTLE WA 6158

LOCKED A	APPROVED KHA
-------------	-----------------

VALUE SECTIONAL EVALUATIONS

WING NUMBER	ISSUE
A 3101	L



DA 0051 1:200



DA 0051 1:200



DA 0051 1:200


BAL	BALCONY	LNG	LOUNGE
CMP	COMPANION ROOM	MWS	MAINTENANCE WORKSHOP
CON	CONSULT	OFF	OFFICE
CPK	CARPARK	PLT	PLANT
CRD	CORRIDOR	SIT	COMMUNAL SITTING AREA
DNG	DINING	SOA	SINGLE ACCESSIBLE
ENS	ENSUITE - ACCESSIBLE	SOU	SOLE OCCUPANCY UNIT
ENS	ENSUITE	STC	STRENGTH CONDITIONING
ELS	ELECTRICAL SWITCHBOARD ROOM	STH	STORE - HOISTS
KIT	KITCHEN	STR	STORAGE
LDK	LOADING DOCK	TRC	TERRACE
LND	LAUNDRY	UTD	UTILITY



1 EAST ELEVATION
DA1021 1:100



2 SOUTH ELEVATION
DA1021 1:100

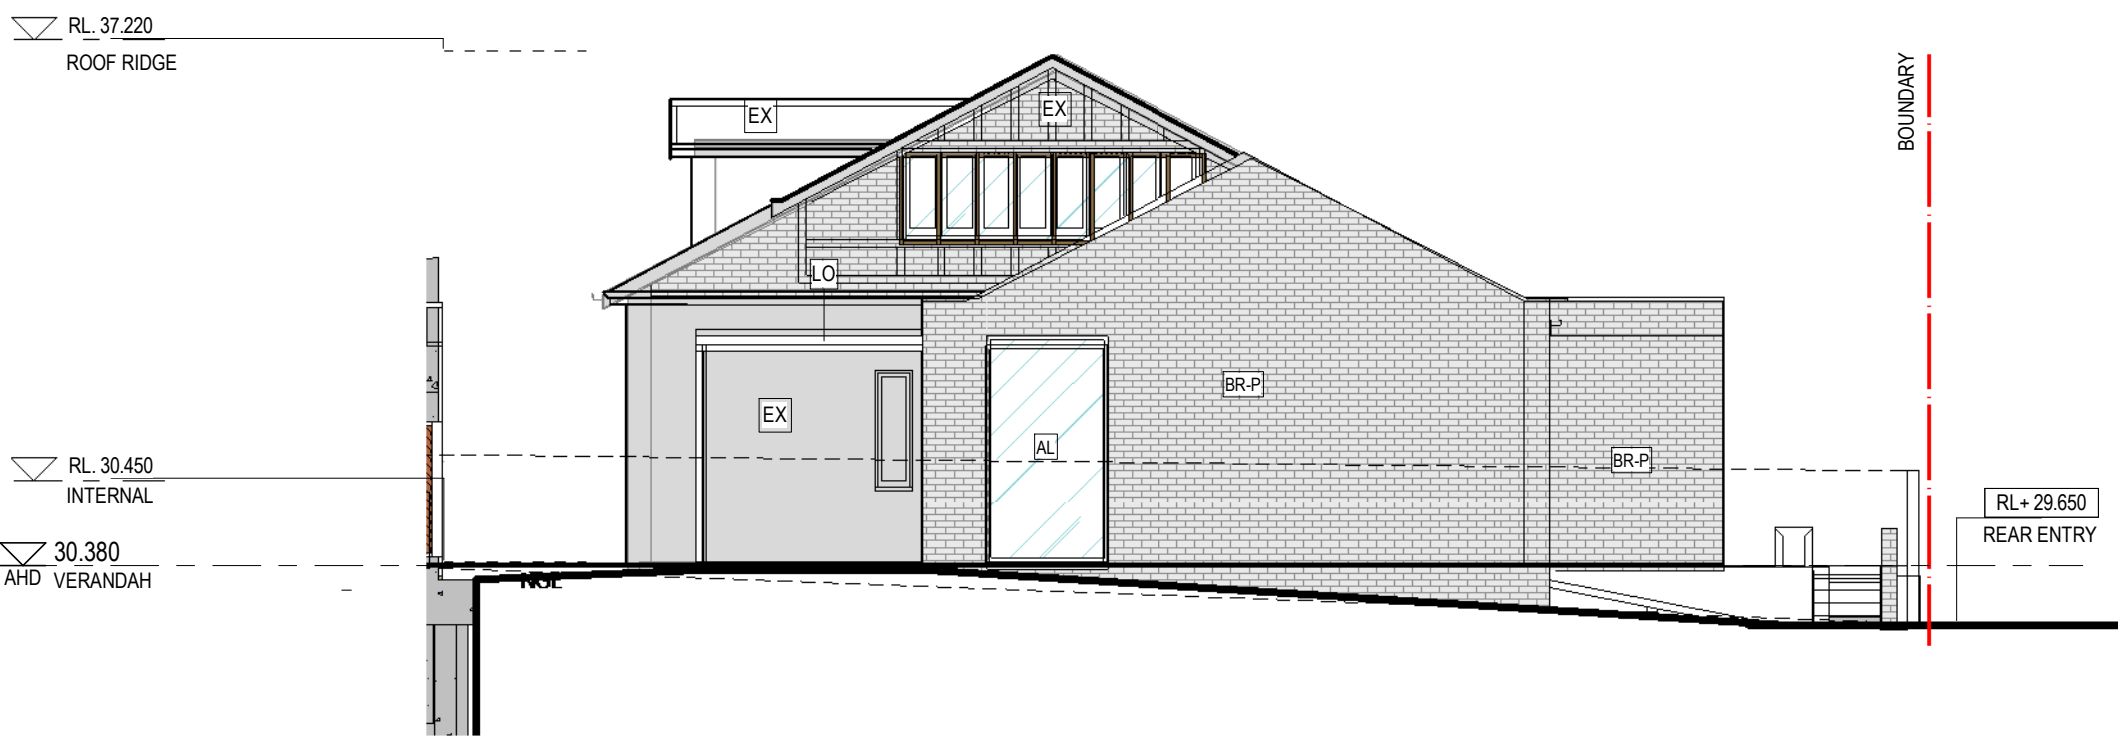

3 WEST ELEVATION
DA1021 1:100



4 NORTH ELEVATION
DA1021 1:100

NOTES / LEGEND / MATERIAL

AL	ALUMINIUM FRAMED GLAZING
ALF	ALUMINIUM FRAMED GLAZING SCREENED TO 1800mm AS PER R-CODES
AW	AWNING
BB	BRICK BREEZEBLOCK
BR-E	BRICKWORK - EXISTING
BR-P	BRICKWORK - PAINTED
BR-R	BRICKWORK - RECYCLED
CON	CONCRETE - SKIM COAT
EX	EXISTING
GRC	GLASS FIBRE REINFORCED CONCRETE - FACADE SCREEN
GRC1	GLASS FIBRE REINFORCED CONCRETE - FACADE SCREEN - TERRACOTA
LO	ALUMINIUM LOUVRE
LS	LIMESTONE
LVR-T	LOUVRES - TERRACOTA
MB	1000mm HIGH METAL MESH BALUSTRADE
MR-T	METAL ROOF - TERRACOTA
MS-T	METAL SHEET - TERRACOTA
TB	TIMBER BATTENS
TR	CFC - TERRACOTA
RB	ROOF - STONE BALLAST
RC	ROOF - CONCRETE
RG	ROOF - GARDEN
RM	ROOF - METAL
RT	ROOF - TILES
SCR	VERTICAL SCREEN

	EARTH
	LANDSCAPING
	EXISTING HERITAGE BUILDING

L	30.06.26	ISSUE FOR DA AMENDMENT
K	19.06.26	ISSUE FOR DA AMENDMENT
J	16.06.26	ISSUE FOR DA AMENDMENT
H	02.06.26	ISSUE FOR DA AMENDMENT
G	22.05.26	ISSUE FOR DA AMENDMENT

ISSUE	DATE	AMENDMENT
-------	------	-----------

STATUS

DESIGN DEVELOPMENT

© Copyright Kerry Hill Architects Pty Ltd
THIS DRAWING IS AND AT ALL TIMES REMAINS THE EXCLUSIVE PROPERTY OF KERRY HILL ARCHITECTS PTY LTD.

CLIENT

FRESH FIELDS PROJECTS
(WA) No1 PTY LTD

ARCHITECT

Kerry Hill Architects Pty Ltd

30 Mouat St, Fremantle, WA 6160
T+618 93384545 F+618 93384546
admin_perth@kerryhillarchitects.com

PROJECT	REF
WOODSIDE CARE PRECINCT	574

ADDRESS

LOT 250 (18) DALGETY STREET
LOT 114 (26) DALGETY STREET
LOT 116 (29) FORTESCUE STREET
EAST FREMANTLE WA 6158


DRAWN	Parametric	NORTH
SCALE	As	
DATE	30.06.26	

CHECKED D.ADAMS	APPROVED S.McGIVERN
--------------------	------------------------


DRAWING TITLE

FORTESCUE ST
RESIDENCE ELEVATIONS

DRAWING NUMBER	ISSUE
DA 3201	L

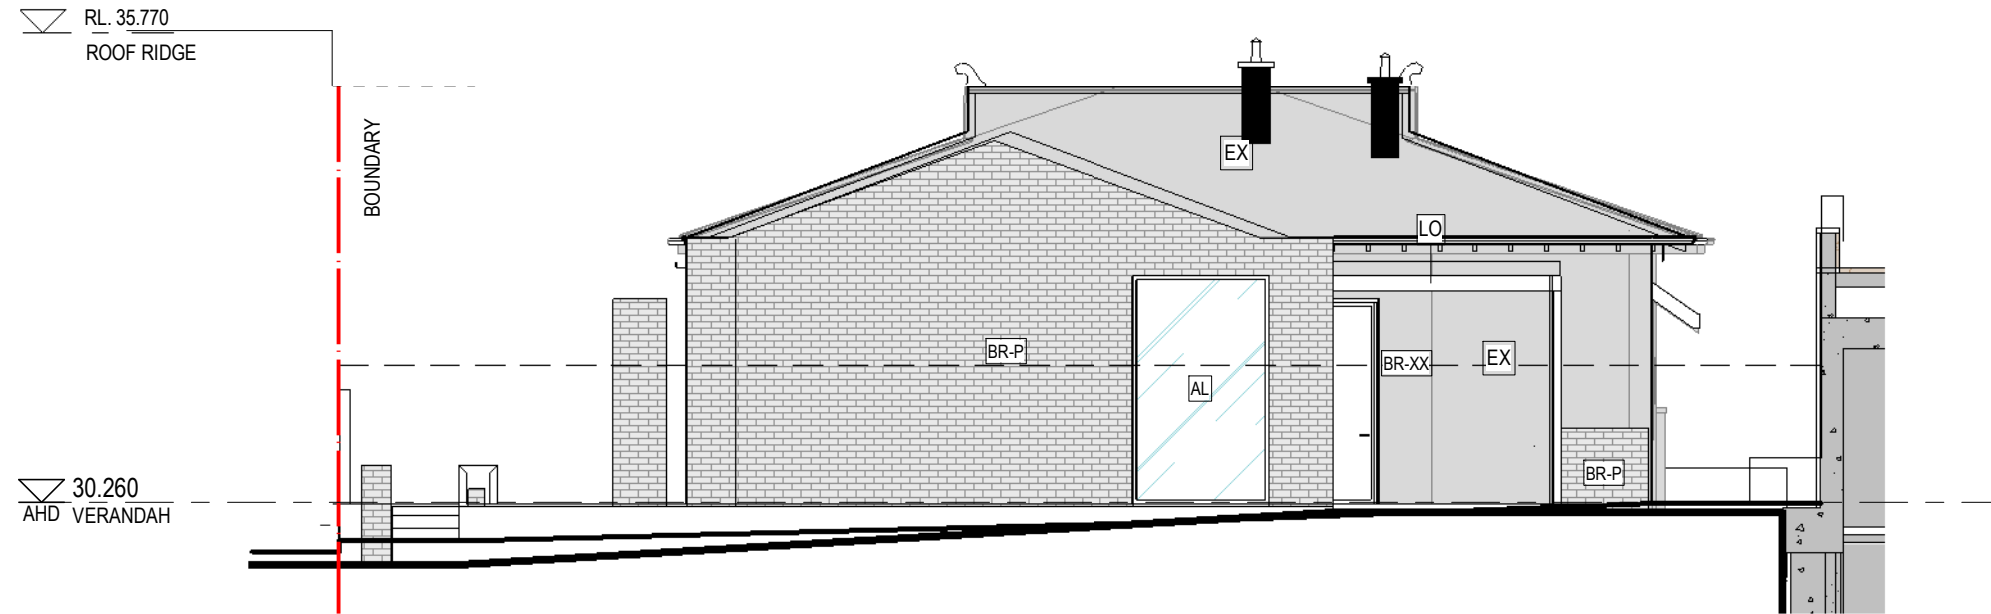


1 EAST ELEVATION
DA1031 1:100

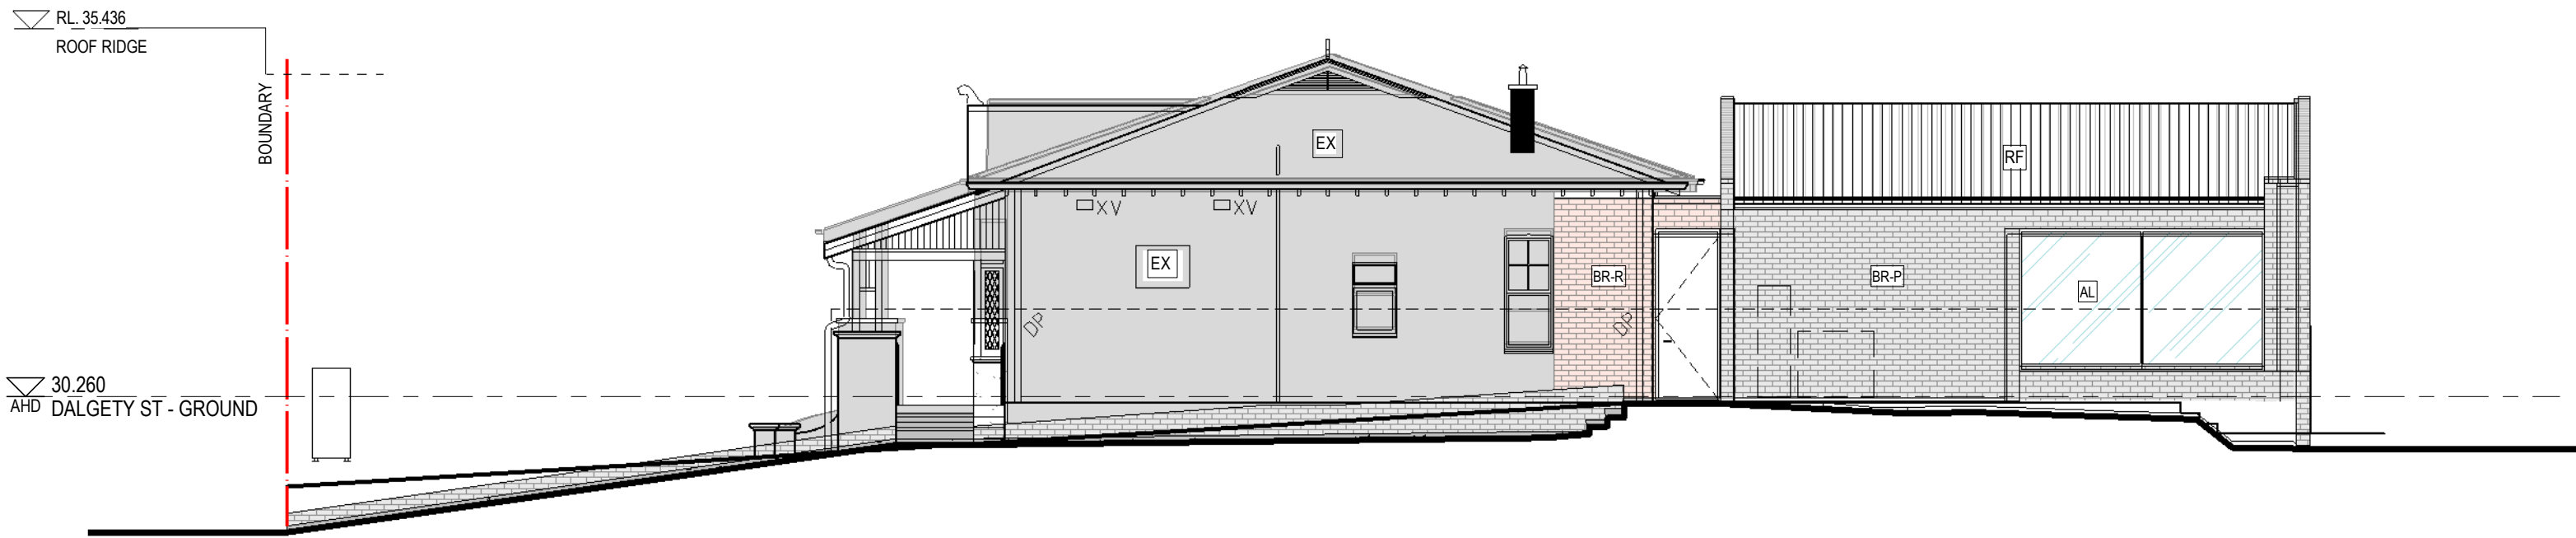

2 SOUTH ELEVATION
DA1031 1:100



3 WEST ELEVATION
DA1031 1:100

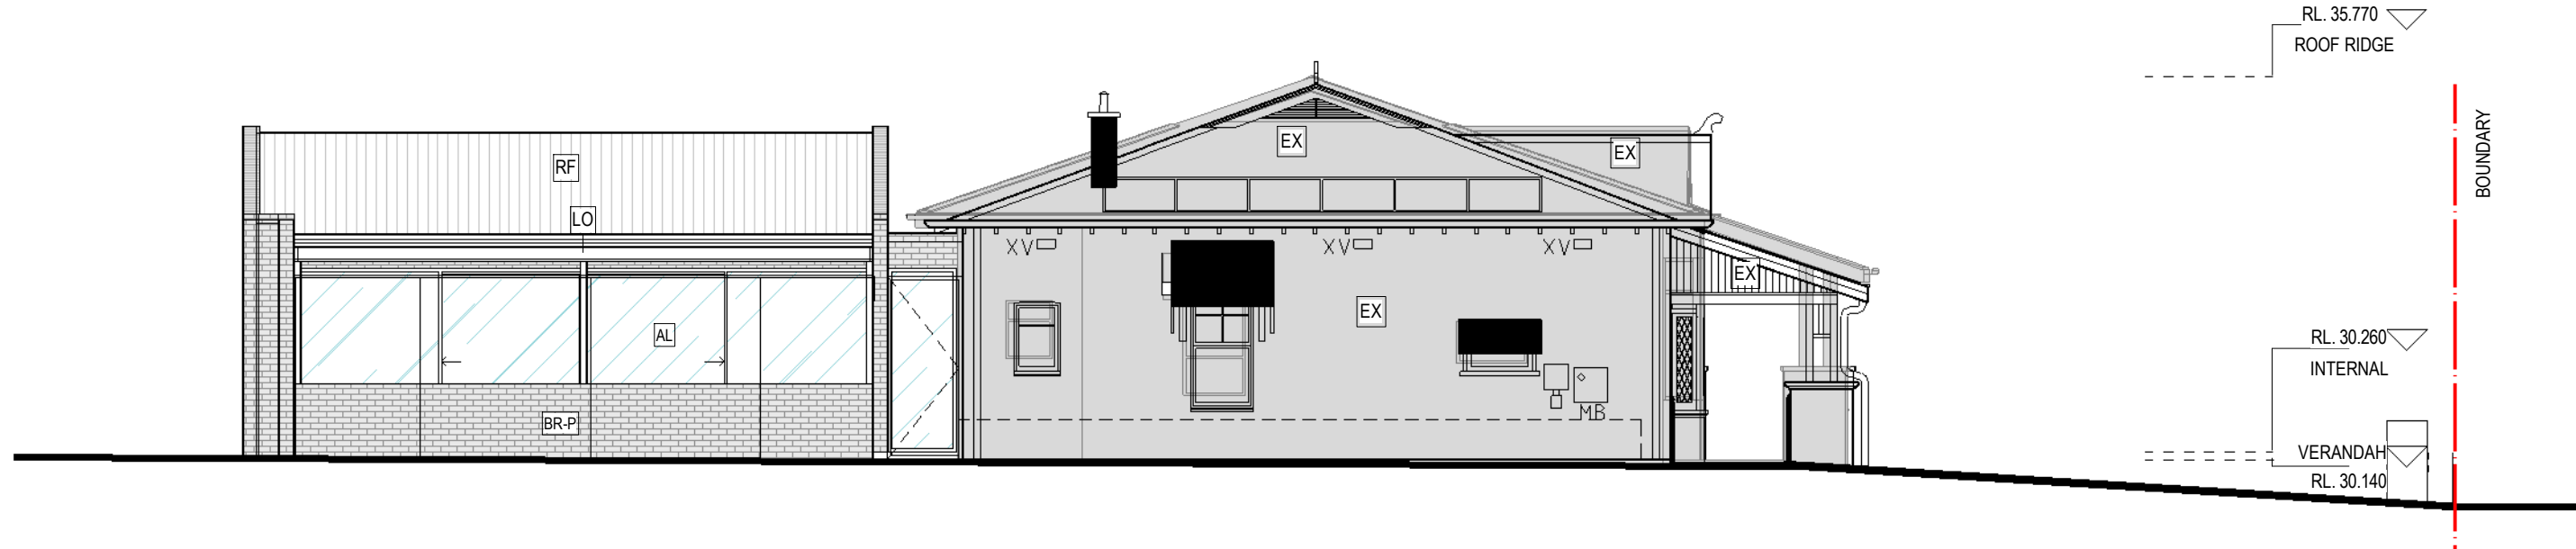

4 NORTH ELEVATION
DA1031 1:100

NOTES / LEGEND / MATERIAL

- AL ALUMINIUM FRAMED GLAZING
- ALF ALUMINIUM FRAMED GLAZING SCREENED TO 1800mm AS PER R-CODES
- AW AWNING
- BB BRICK BREEZEBLOCK
- BR-E BRICKWORK - EXISTING
- BR-P BRICKWORK - PAINTED
- BR-R BRICKWORK - RECYCLED
- CON CONCRETE - SKIM COAT
- EX EXISTING
- GRC GLASS FIBRE REINFORCED CONCRETE - FACADE SCREEN
- GRC1 GLASS FIBRE REINFORCED CONCRETE - FACADE SCREEN - TERRACOTA
- LO ALUMINIUM LOUVRE
- LS LIMESTONE
- LVR-T LOUVRES - TERRACOTA
- MB 1000mm HIGH METAL MESH BALUSTRADE
- MR-T METAL ROOF - TERRACOTA
- MS-T METAL SHEET - TERRACOTA
- TB TIMBER BATTENS
- TR CFC - TERRACOTA
- RB ROOF - STONE BALLAST
- RC ROOF - CONCRETE
- RG ROOF - GARDEN
- RM ROOF - METAL
- RT ROOF - TILES
- SCR VERTICAL SCREEN

- EARTH
- LANDSCAPING
- EXISTING HERITAGE BUILDING

L	30.06.26	ISSUE FOR DA AMENDMENT
K	19.06.26	ISSUE FOR DA AMENDMENT
J	16.06.26	ISSUE FOR DA AMENDMENT
H	02.06.26	ISSUE FOR DA AMENDMENT
G	22.05.26	ISSUE FOR DA AMENDMENT
ISSUE	DATE	AMENDMENT

STATUS
DESIGN DEVELOPMENT
© Copyright Kerry Hill Architects Pty Ltd
THIS DRAWING IS AND AT ALL TIMES REMAINS THE EXCLUSIVE PROPERTY OF KERRY HILL ARCHITECTS PTY LTD.

CLIENT
FRESH FIELDS PROJECTS
(WA) No1 PTY LTD

ARCHITECT
Kerry Hill Architects Pty Ltd
30 Mouat St, Fremantle, WA 6160
T: +618 93384545 F: +618 93384546
admin_perth@kerryhillarchitects.com

PROJECT	REF
WOODSIDE CARE PRECINCT	574
ADDRESS	
LOT 250 (18) DALGETY STREET LOT 114 (26) DALGETY STREET LOT 116 (29) FORTESCUE STREET EAST FREMANTLE WA 6158	
DRAWN	Parametric
SCALE	As
DATE	30.06.26
CHECKED D.ADAMS	APPROVED S.McGIVERN
DRAWING TITLE	
DALGETY ST RESIDENCE ELEVATIONS	
DRAWING NUMBER	ISSUE
DA 3202	L