
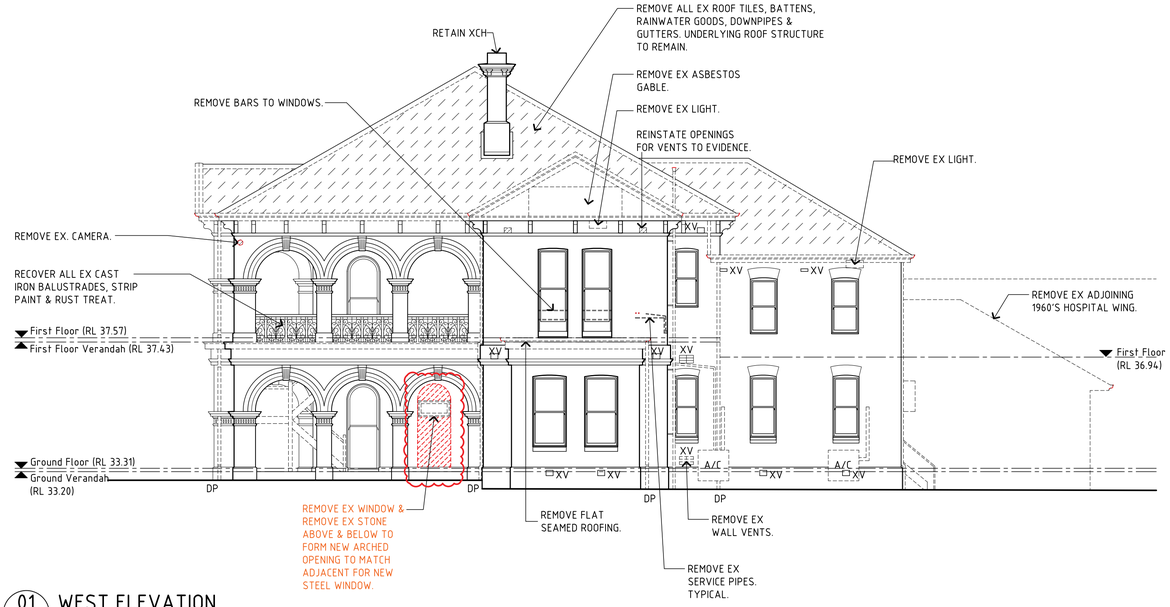


01 WEST ELEVATION
HA2.01 1:100

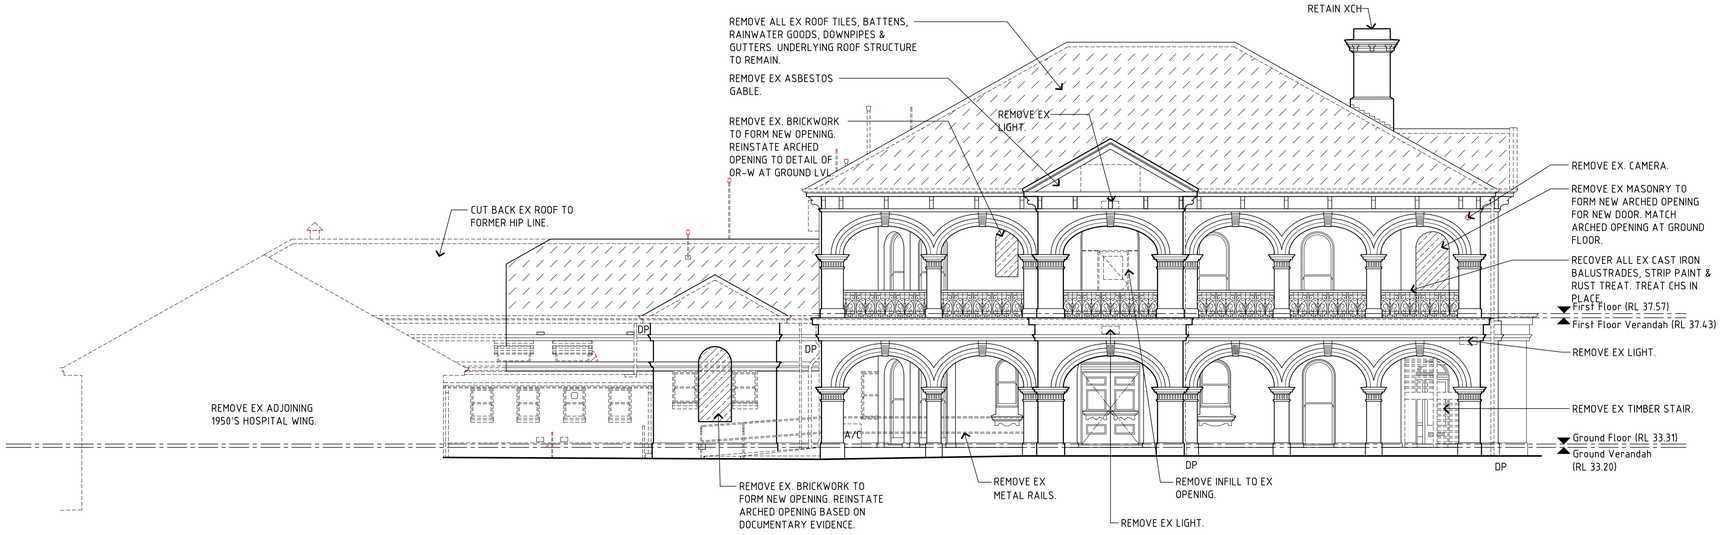

02 NORTH ELEVATION
HA2.01 1:100

LEGEND

EX,X	EXISTING
A/C	AIR CONDITIONER
CH	CHIMNEY
FP	FIRE PLACE
E-W	EARLY WALL
OR-O	ORIGINAL OPENING
L-O	LATE OPENING
N-O	NEW OPENING
(R)	REMOVE

DOOR LEGEND

O-D	ORIGINAL DOOR
O-RD	ORIGINAL, RELOCATED DOOR
L-D	LATE DOOR

WINDOW LEGEND

O-W	ORIGINAL WINDOW
O-RW	ORIGINAL, RELOCATED WINDOW
L-W	LATE WINDOW
M-W	MODIFIED WINDOW

REMOVE EX BRICKWORK.

REMOVE EX ROOF TILES & BATTENS.

DEPARTMENT OF PLANNING, LANDS AND HERITAGE

DATE 21-Jul-2026 FILE SDAU-062-23C.2

PRELIMINARY NOT FOR CONSTRUCTION

REV	DESCRIPTION	DATE
P4	ISSUED FOR REVISED DA. REVISIONS CLOUDED RED.	03-06-2026
P3	ISSUED FOR 100% DD	12-12-2025
P2	ISSUED FOR 80% DD	17-10-2025
P1	ISSUED FOR 60% DD	12-09-2025

THIS DRAWING SHOULD BE READ IN CONJUNCTION WITH ALL RELEVANT CONTRACTS, SPECIFICATIONS AND DRAWINGS. CONTRACTORS MUST VERIFY ALL DIMENSIONS AT THE JOB BEFORE COMMENCING ANY WORK OR MAKING ANY SHOP DRAWINGS.

Unit 1/315 Rokeby Road Subiaco
Western Australia 6008
Telephone 08 9381 1666
mail@griffithsarchitects.com.au
ABN 28 678 339 743
Griffiths Architects


WOODSIDE HEALTH CARE PRECINCT

18 DALGETY STREET, EAST FREMANTLE
ALTERATION & CONSERVATION WORKS
DEMOLITION ELEVATIONS SHEET 1


DRAWN MH		DESIGNED GA	REDUCTION 0 1m 2.5m
CHECKED PG		PRINCIPAL SIGNATURE	
APPROVED GA			
SCALE 1:100 (A1)		DATE DATE	DRAWING No. HA2.04 P4
PROJ No. 25140		FILE No. FILE NO	

THIS IS A CADD DRAWING DO NOT AMEND MANUALLY


FILE NAME: GA-AR-DWG-HA204-DEMOLITION ELEVATIONS SHEET 1.dwg
PLOT DATE: 3 June 2026

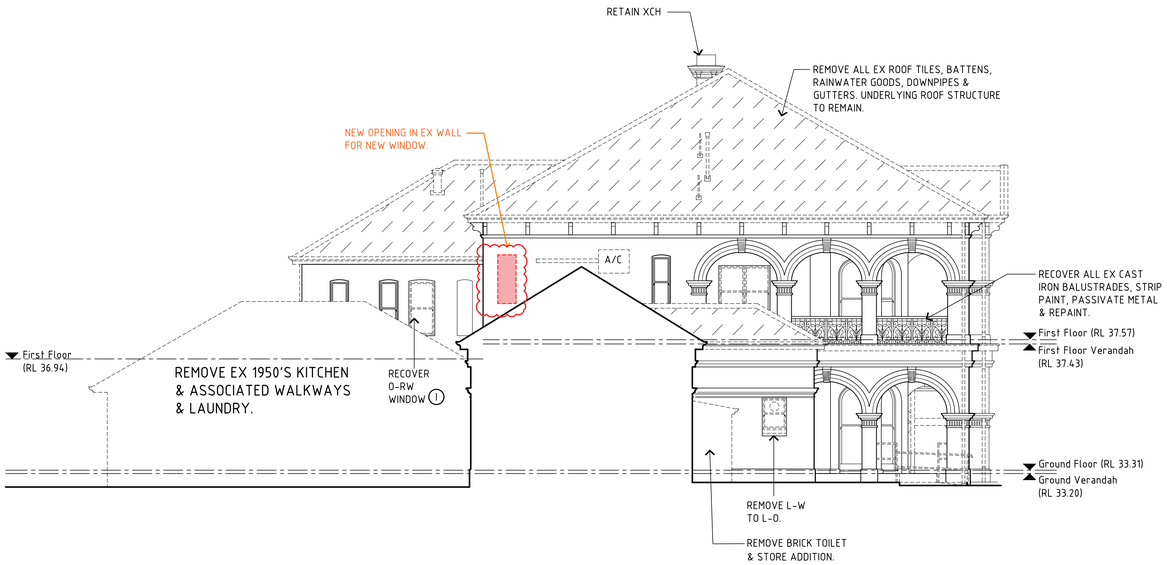

03 EAST ELEVATION
HA2.01 1:100

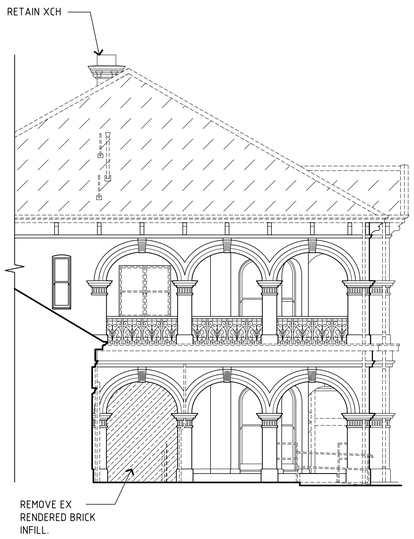

05 EAST ELEVATION
HA2.01 1:100

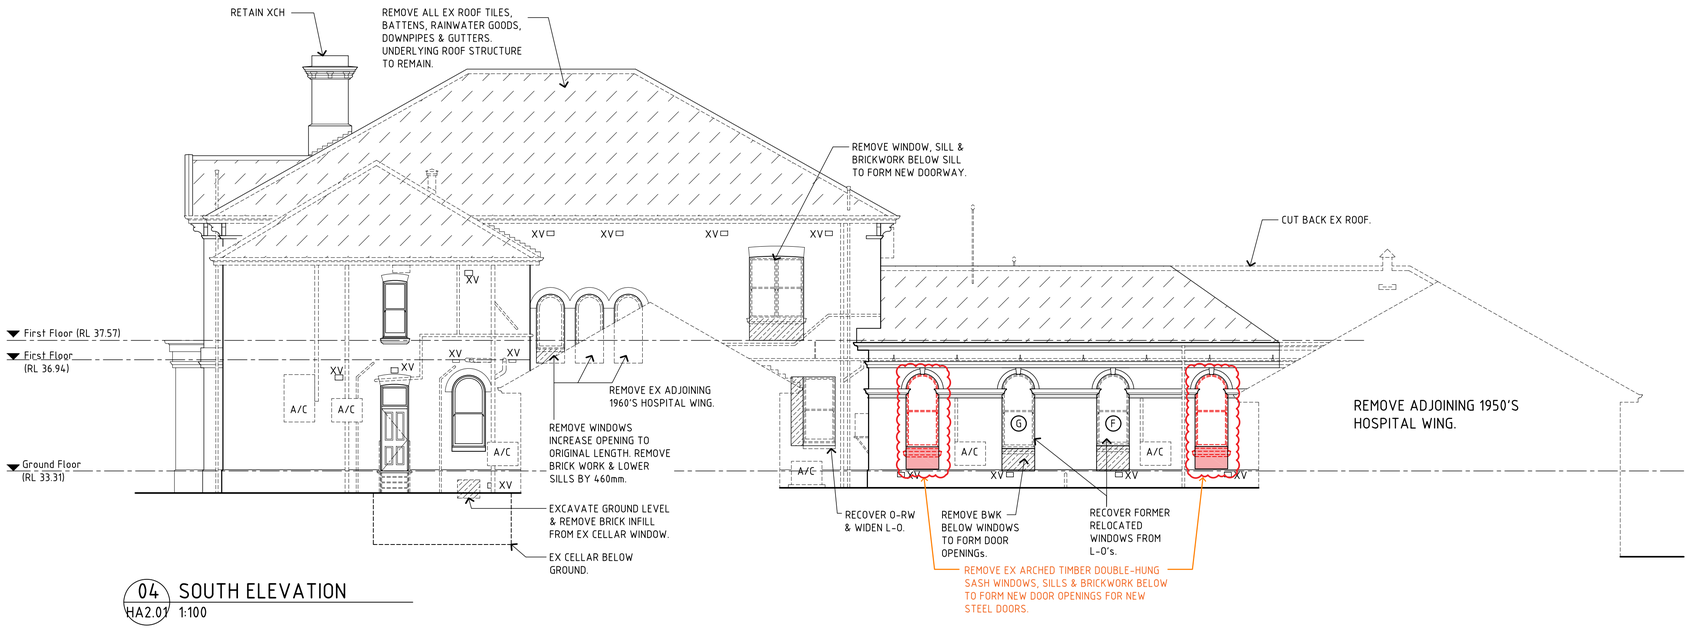

04 SOUTH ELEVATION
HA2.01 1:100

LEGEND

EX.X	EXISTING
A/C	AIR CONDITIONER
CH	CHIMNEY
FP	FIRE PLACE
E-W	EARLY WALL
OR-O	ORIGINAL OPENING
L-O	LATE OPENING
N-O	NEW OPENING
(R)	REMOVE

DOOR LEGEND

O-D	ORIGINAL DOOR
O-RD	ORIGINAL, RELOCATED DOOR
L-D	LATE DOOR

WINDOW LEGEND

O-W	ORIGINAL WINDOW
O-RW	ORIGINAL, RELOCATED WINDOW
L-W	LATE WINDOW
M-W	MODIFIED WINDOW

REMOVE EX BRICKWORK.

REMOVE EX ROOF TILES & BATTENS.

DEPARTMENT OF PLANNING, LANDS AND HERITAGE
DATE 21-Jul-2026 FILE SDAU-062-23C.2

PRELIMINARY NOT FOR CONSTRUCTION

REV	DESCRIPTION	DATE
P4	ISSUED FOR REVISED DA. REVISIONS CLOUDED RED.	03-06-2026
P3	ISSUED FOR 100% DD	12-12-2025
P2	ISSUED FOR 80% DD	17-10-2025
P1	ISSUED FOR 60% DD	12-09-2025

THIS DRAWING SHOULD BE READ IN CONJUNCTION WITH ALL RELEVANT CONTRACTS, SPECIFICATIONS AND DRAWINGS. CONTRACTORS MUST VERIFY ALL DIMENSIONS AT THE JOB BEFORE COMMENCING ANY WORK OR MAKING ANY SHOP DRAWINGS.

Unit 1/315 Rokeby Road Subiaco
Western Australia 6008
Telephone 08 9381 1666
mail@griffithsarchitects.com.au
ABN 28 678 339 743
Griffiths Architects


WOODSIDE HEALTH CARE PRECINCT
18 DALGETY STREET, EAST FREMANTLE
ALTERATION & CONSERVATION WORKS
DEMOLITION ELEVATIONS SHEET 2

DRAWN MH		DESIGNED GA	REDUCTION 0 1m 2.5m
CHECKED PG		PRINCIPAL SIGNATURE	
APPROVED GA			
SCALE 1:100 (A1)		DATE SEPT 2025	DRAWING No. HA2.05 P4
PROJ No. 25140		FILE No. FILE NO	


THIS IS A CADD DRAWING DO NOT AMEND MANUALLY

FILE NAME: GA-AR-DWG-HA205-DEMOLITION ELEVATIONS SHEET
PLOT DATE: 3 June 2026

PREPARE FACADE, STRIP EX PLASTIC PAINTS & REPAINT WHOLE OF FACADE WITH SILICATE MINERAL PAINT TO MATCH EX COLOUR.

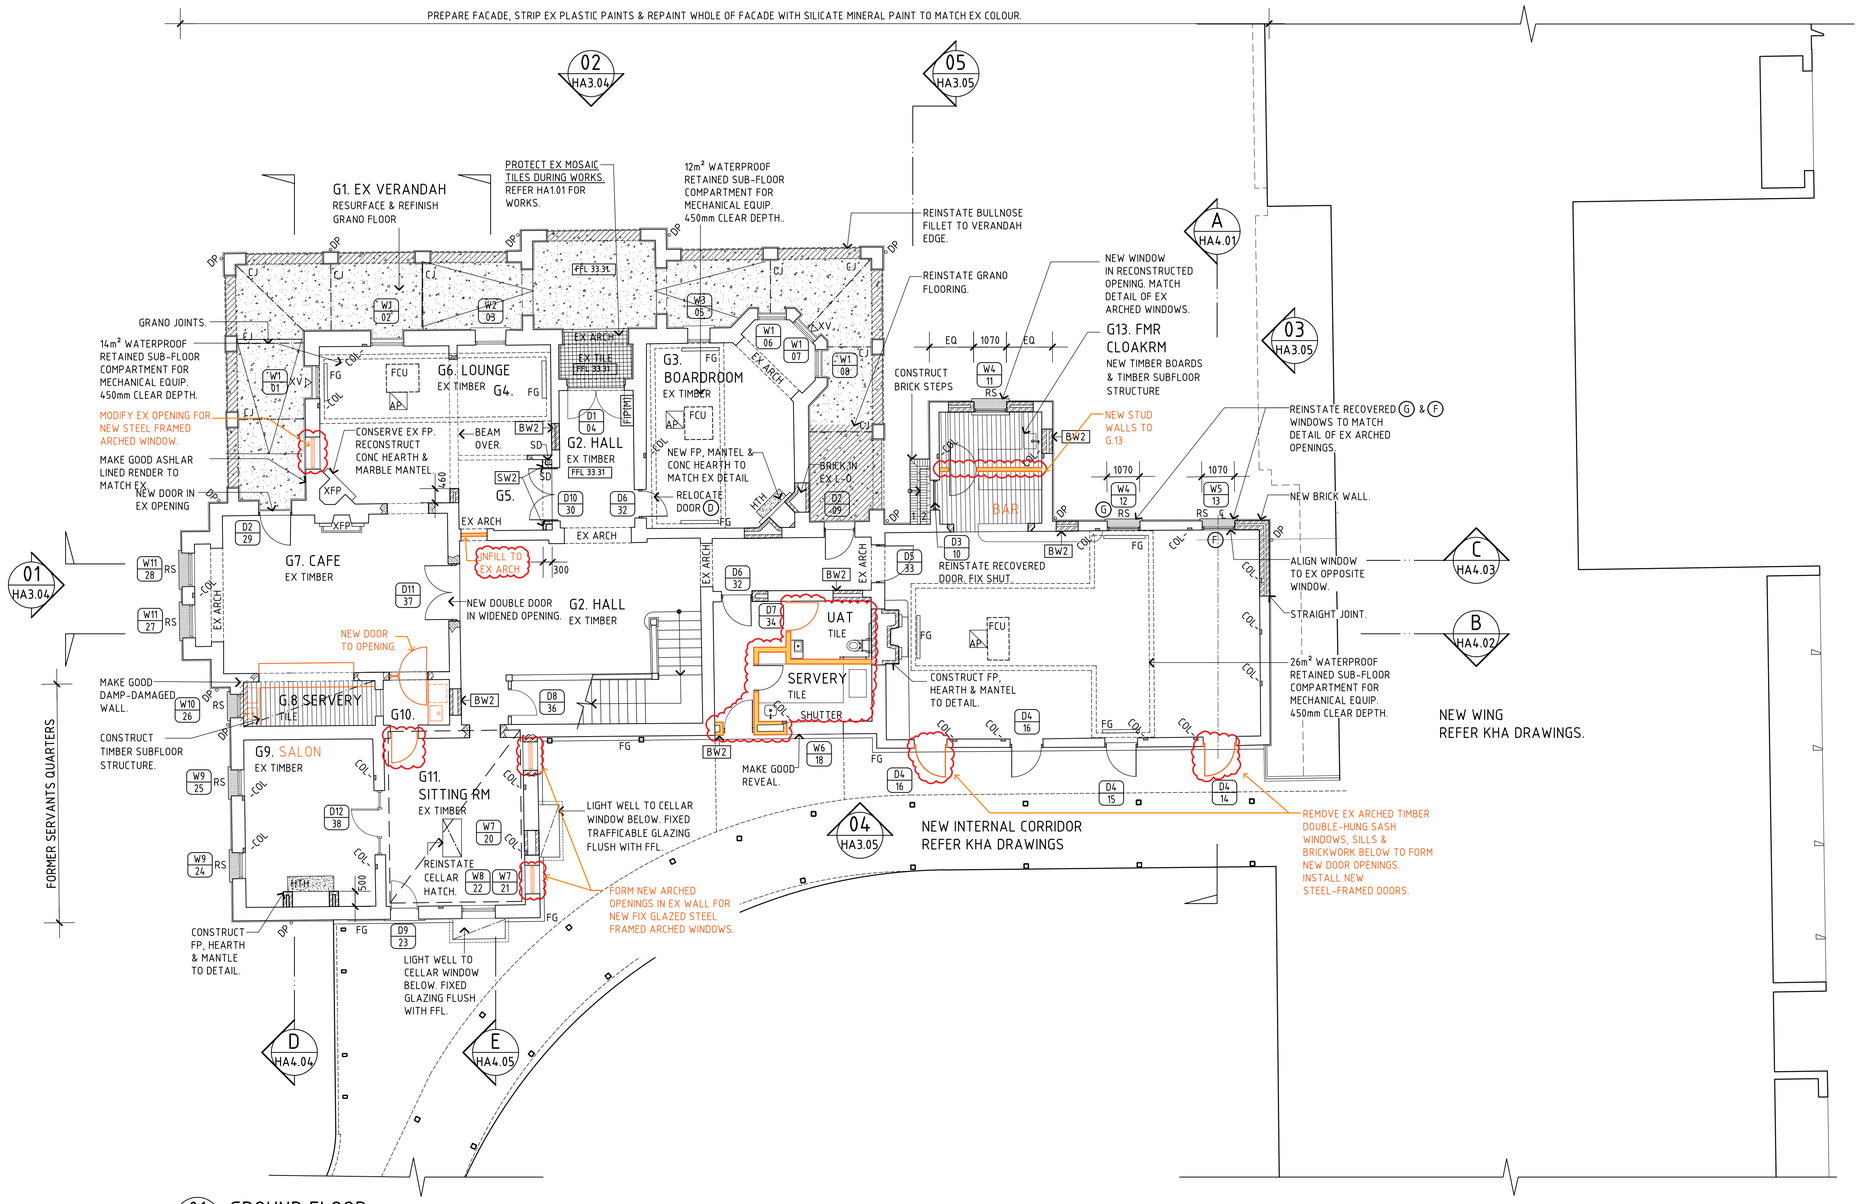

01 GROUND FLOOR
SCALE 1:100

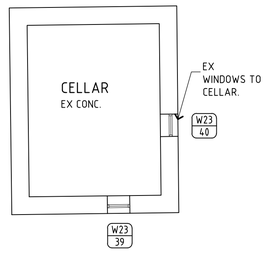

02 CELLAR BELOW G11
SCALE 1:100

LEGEND

EX,X	EXISTING
A/C	AIR CONDITIONER
CBD	CUPBOARD
DB	DISTRIBUTION BOARD
FP	FIRE PLACE
HR	HANDRAIL
HTH	CONCRETE HEARTH
V	VENT- REINSTATE VENTS TO EVIDENCE
RS	RENDERED SILL- REINSTATE DETAIL ACCORDING TO MATCH EX TO BUILDING.
FG	TRAFFICABLE ALUMINUM FLOOR GRILLE TO MECHANICAL ENGINEERS SPECIFICATION. MATT BLACK POWDER COATED FINISH. NEW FLOOR PENETRATION NEATLY CUT IN EX. TIMBER FLOOR BOARDS.
A/P	TIMBER ACCESS PANEL FLUSH WITH FLOOR LEVEL. FINISH TO MATCH TIMBER FLOOR BOARDS. BRASS FLUSH PULL HANDLE & HINGES FOR OPERATION. NEW FLOOR PENETRATION NEATLY CUT IN TIMBER FLOOR BOARDS.

18mm CFC TO WET AREAS ON JOISTS.

CONCRETE

WALL TYPES

BRICKWORK

STUDWORK

LIMESTONE

BW1 110 SINGLE LEAF BRICK

BW2 BRICK UP EX. OPENINGS TO MATCH EX ADJACENT FINISH & DETAIL.

SW1 STUDWORK. 95mm INSULATION. IMPACTCHEK LINING.

SW2 STUDWORK. PLASTERBOARD LINING.

FIRE SERVICES

(REFER FIRE SERVICES DRAWINGS FOR FURTHER DETAIL)

FIP(M) MIMIC FIRE INDICATOR PANEL

DEPARTMENT OF PLANNING, LANDS AND HERITAGE
DATE 21-Jul-2026 FILE SDAU-062-23C.2

PRELIMINARY NOT FOR CONSTRUCTION

REV	DESCRIPTION	DATE
P5	CHANGES FROM DA CLOUDED RED	03-06-2026
P4	CHANGES FROM DA CLOUDED RED	25-05-2026
P3	ISSUED FOR 100% DD	12-12-2025
P2	ISSUED FOR 80% DD	17-10-2025
P1	ISSUED FOR 60% DD	12-09-2025

THIS DRAWING SHOULD BE READ IN CONJUNCTION WITH ALL RELEVANT CONTRACTS, SPECIFICATIONS AND DRAWINGS. CONTRACTORS MUST VERIFY ALL DIMENSIONS AT THE JOB BEFORE COMMENCING ANY WORK OR MAKING ANY SHOP DRAWINGS.

Unit 1/315 Rokeby Road Subiaco
Western Australia 6008
Telephone 08 9381 1666
mail@griffithsarchitects.com.au
ABN 28 678 339 743
Griffiths Architects


WOODSIDE HEALTH CARE PRECINCT
18 DALGETY STREET, EAST FREMANTLE
ADAPTATION & CONSERVATION WORKS
PROPOSED GROUND FLOOR PLAN

DRAWN MH		DESIGNED GA	REDUCTION 0 1m 2.5m
CHECKED PG		PRINCIPAL SIGNATURE	
APPROVED GA			
SCALE 1:100 (A1)		DATE SEPT 2025	DRAWING No. HA3.01 P5
PROJ No. 25140		FILE No. FILE NO	

NORTH

THIS IS A CADD DRAWING DO NOT AMEND MANUALLY

FILE NAME: GA-AR-DWG-HA301-PROPOSED PLANS GROUND.dwg
PLOT DATE: 3 June 2026

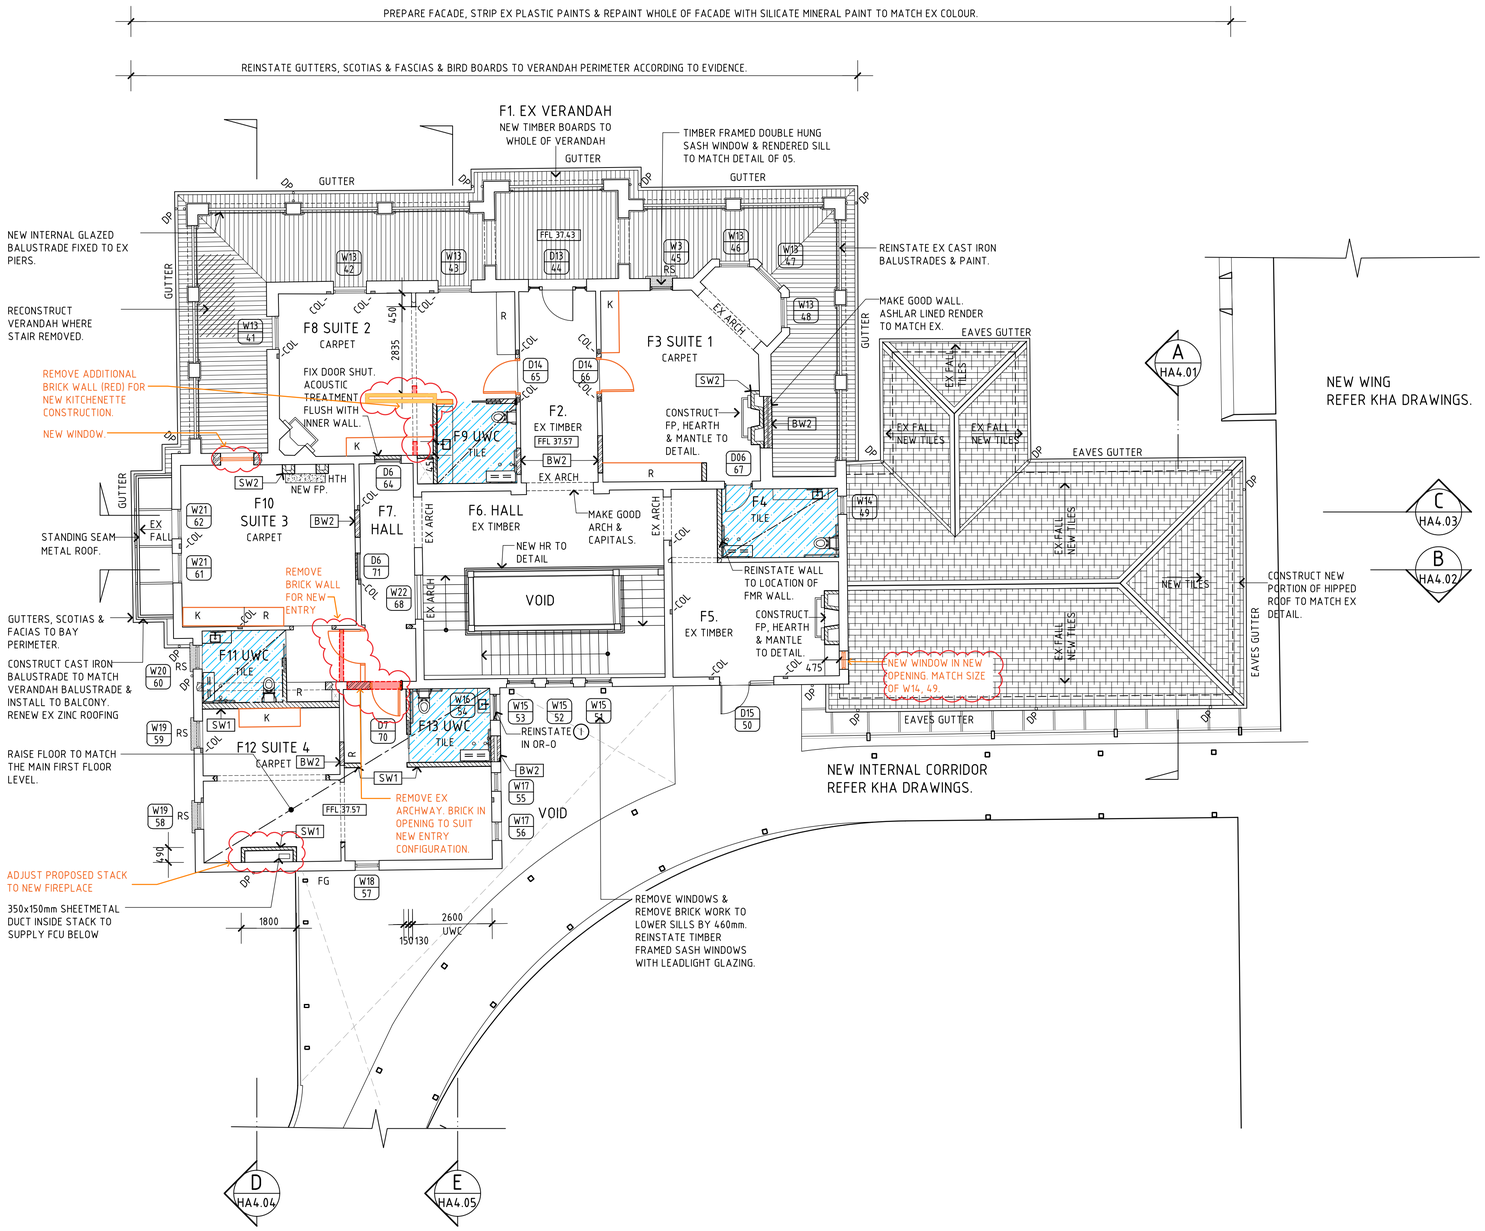

01 – PROPOSED FIRST FLOOR
SCALE 1:100 @ A1

LEGEND

EX,X	EXISTING
A/C	AIR CONDITIONER
CBD	CUPBOARD
DB	DISTRIBUTION BOARD
FP	FIRE PLACE
HR	HANDRAIL
HTH	CONCRETE HEARTH
K	KITCHENETTE
R	ROBE
V	VENT- REINSTATE VENTS TO EVIDENCE
RS	RENDERED SILL- REINSTATE DETAIL ACCORDING TO MATCH E BUILDING.
FG	TRAFFICABLE ALUMINUM FLOOR GRILLE TO MECHANICAL ENGINEERS SPECIFICATION. MATT BLACK POWDER COATED FI NEW FLOOR PENETRATION NEATLY CUT IN EX. TIMBER FLOOR BOARDS.
A/P	TIMBER ACCESS PANEL FLUSH WITH FLOOR LEVEL. FINISH TO MATCH TIMBER FLOOR BOARDS. BRASS FLUSH PULL HANDLE HINGES FOR OPERATION. NEW FLOOR PENETRATION NEATLY C IN TIMBER FLOOR BOARDS.

18mm CFC TO WET AREAS ON JOISTS.

CONCRETE

COL-EQ EARTHQUAKE COLUMN TO STRUCTURAL ENGINEER'S DETAI SPECIFICATION. MAKE GOOD WALL TO MATCH ADJACENT WALL FINISHES.

WALL TYPES

BRICKWORK
STUDWORK
LIMESTONE

BW1 110 SINGLE LEAF BRICK
BW2 BRICK UP EX. OPENINGS TO MATCH EX ADJACENT FINISH & DE

SW1 STUDWORK. 95mm INSULATION. IMPACTCHEK LINING.
SW2 STUDWORK. PLASTERBOARD LINING.

FIRE SERVICES

(REFER FIRE SERVICES DRAWINGS FOR FURTHER DETAIL)

FIP(MI) MIMIC FIRE INDICATOR PANEL

DEPARTMENT OF PLANNING, LANDS AND HERITAGE
DATE 21-Jul-2026 FILE SDAU-062-23C.2

PRELIMINARY NOT FOR CONSTRUCTI

REV	DESCRIPTION	DATE
P6	CHANGES FROM DA CLOUDED RED	08-06
P5	CHANGES FROM DA CLOUDED RED	03-06
P4	CHANGES FROM DA CLOUDED RED	25-15-
P3	ISSUED FOR 100% DD	12-12-
P2	ISSUED FOR 80% DD	17-10-
P1	ISSUED FOR 60% DD	12-09-

THIS DRAWING SHOULD BE READ IN CONJUNCTION WITH ALL RELEVANT CONTRACTS, SPECIFICATIONS AND DRAWINGS. CONTRACTORS MUST VERIFY ALL DIMENSIONS AT THE BEFORE COMMENCING ANY WORK OR MAKING ANY SHOP DRAWINGS.

Unit 1/315 Rokeby Road Subiaco
Western Australia 6008
Telephone 08 9381 1666
mail@griffithsarchitects.com.au
ABN 28 678 339 743
Griffiths Architects

WOODSIDE HEALTH CARE PRECINCT


18 DALGETY STREET, EAST FREMANTLE
ADAPTATION & CONSERVATION WORKS
PROPOSED FIRST FLOOR PLAN

DRAWN MH		DESIGNED GA	REDUCTION 0 1m 2.5m
CHECKED BP		PRINCIPAL SIGNATURE	
APPROVED GA			
SCALE 1:100 (A1)		DATE SEPT 2025	DRAWING No. HA3.0
PROJ No. 2514.0		FILE No. FILE NO	


NORTH

THIS IS A CADD DRAWING. DO NOT AMEND MANUALLY

FILE NAME: GA-AR-DWG-HA302-PROPOSED PLANS
PLOT DATE: 8 June 2026

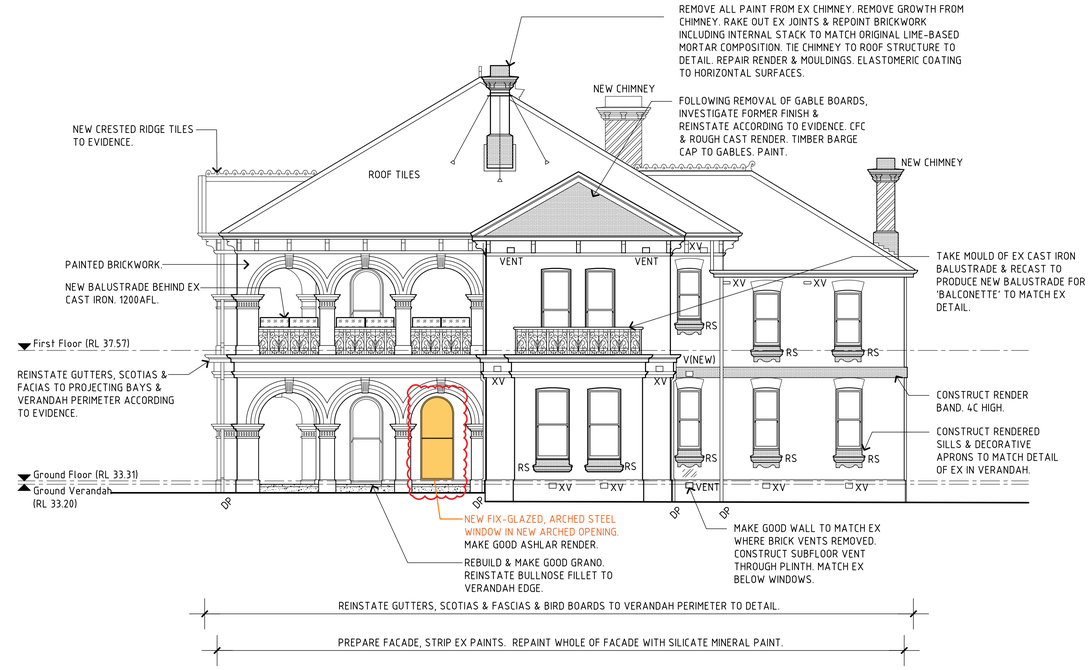

01 WEST ELEVATION
HA3.01 –

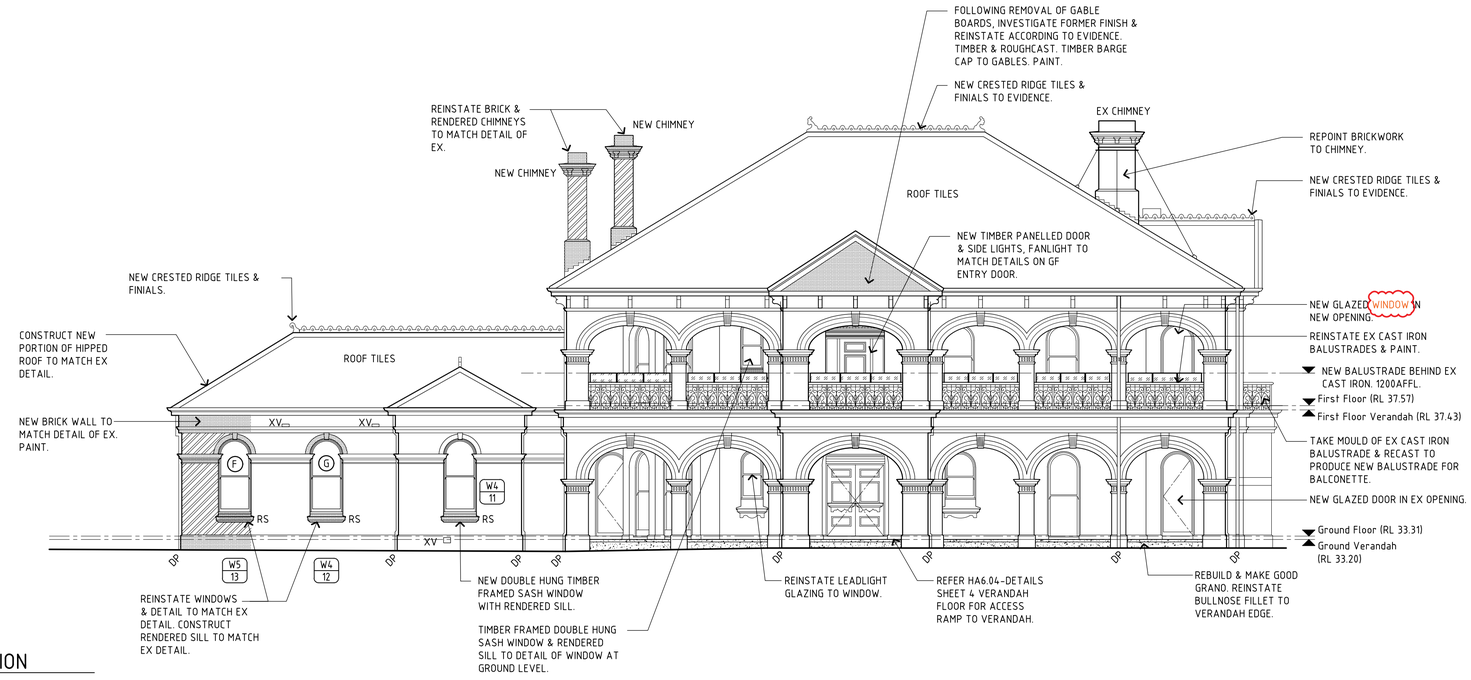

02 NORTH ELEVATION
HA3.01 –

LEGEND

EX,X	EXISTING
A/C	AIR CONDITIONER
DP	DOWNPIPE
CBD	CUPBOARD
FP	FIRE PLACE
V	VENT– REINSTATE VENTS WHERE MISSING
RS	RENDERED SILL– REINSTATE DETAIL ACCORDING TO EVIDENCE.
E-W	EARLY WALL
OR-O	ORIGINAL OPENING
L-O	LATE OPENING
N-O	NEW OPENING
WP	WASTE PIPE

RENDERWORK & PAINT

REINSTATE GRANO FLOORING, RESURFACE & REFINISH.

GLAZING

BRICKWORK

DEPARTMENT OF PLANNING, LANDS AND HERITAGE
DATE 21-Jul-2026 FILE SDAU-062-23C.2

PRELIMINARY NOT FOR CONSTRUCTION

REV	DESCRIPTION	DATE
P4	CHANGES FROM DA CLOUDED RED	03-06-2026
P3	ISSUED FOR 100% DD	12-12-2025
P2	ISSUED FOR 80% DD	17-10-2025
P1	ISSUED FOR 60% DD	12-09-2025

THIS DRAWING SHOULD BE READ IN CONJUNCTION WITH ALL RELEVANT CONTRACTS, SPECIFICATIONS AND DRAWINGS. CONTRACTORS MUST VERIFY ALL DIMENSIONS AT THE JOB BEFORE COMMENCING ANY WORK OR MAKING ANY SHOP DRAWINGS.


Unit 1/315 Rokeby Road Subiaco
Western Australia 6008
Telephone 08 9381 1666
mail@griffithsarchitects.com.au
ABN 28 678 339 743
Griffiths Architects

WOODSIDE HEALTH CARE PRECINCT
18 DALGETY STREET, EAST FREMANTLE
ALTERATION & CONSERVATION WORKS
PROPOSED ELEVATIONS SHEET 1


DRAWN MH		DESIGNED GA	REDUCTION 0 1m 2.5m
CHECKED PG		PRINCIPAL SIGNATURE	
APPROVED GA			
SCALE 1:100 (A1)		DATE SEPT 2025	DRAWING No. HA3.04 P3
PROJ No. 25140		FILE No. FILE NO	

THIS IS A CADD DRAWING
DO NOT AMEND MANUALLY


FILE NAME: GA-AR-DWG-HA304-PROPOSED ELEVATIONS SHEET
PLOT DATE: 3 June 2026

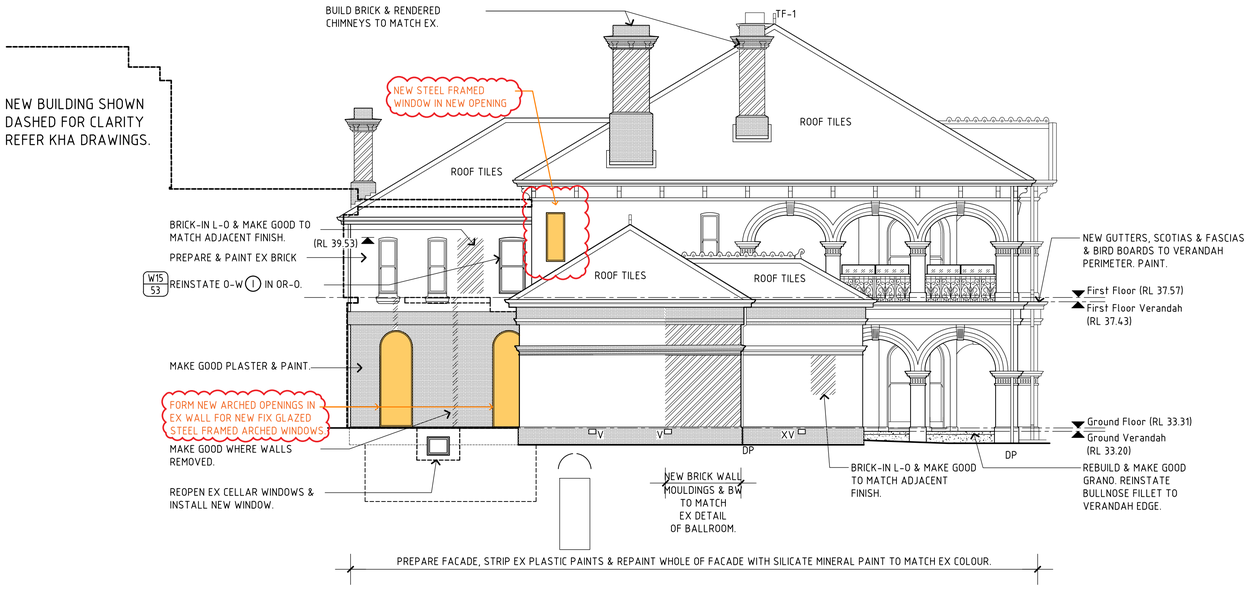

03 EAST ELEVATION
A3.01 1:100

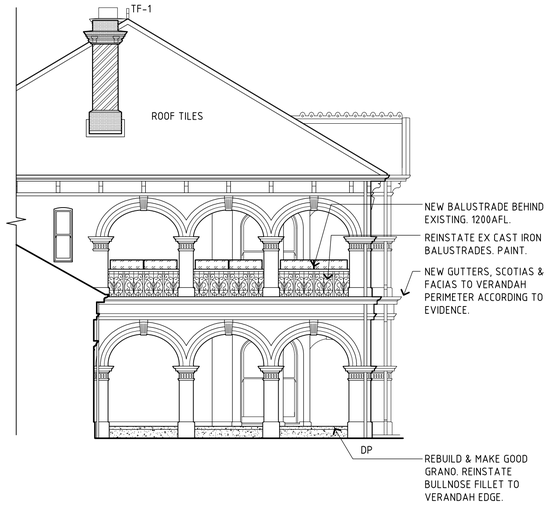

05 EAST ELEVATION
A3.01 (NOTE: ELEVATION AT COLONNADE FACE)

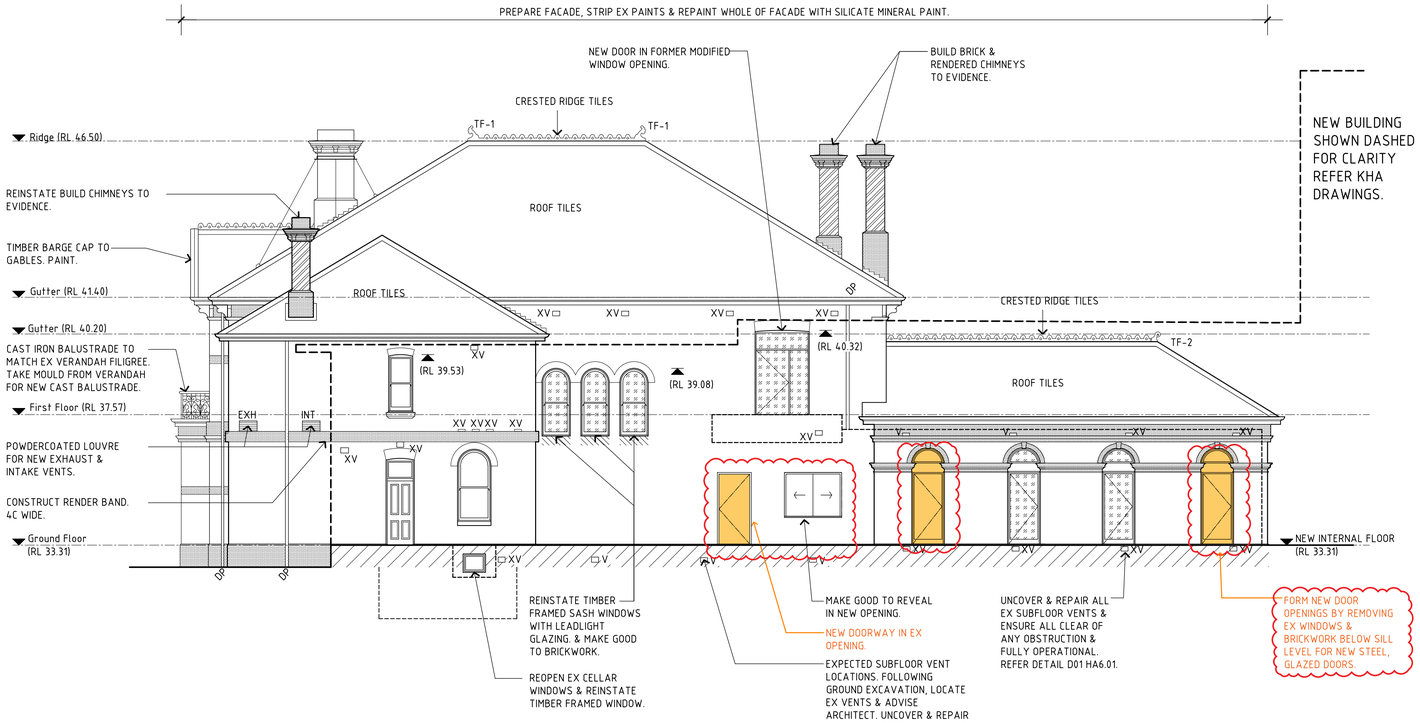

04 SOUTH ELEVATION
A3.01 1:100

NOTES

1. ALL WORK NEW UNLESS OTHERWISE NOTED.
2. MAKE GOOD ALL AREAS AFFECTED BY DEMOLITION WORKS TO MATCH EX..

LEGEND

EX,X	EXISTING
A/C	AIR CONDITIONER
DP	DOWNPIPE
CBD	CUPBOARD
FP	FIRE PLACE
V	VENT- REINSTATE VENTS WHERE MISSING
RS	RENDERED SILL- REINSTATE DETAIL ACCORDING TO EVIDENCE.
E-W	EARLY WALL
OR-O	ORIGINAL OPENING
L-O	LATE OPENING
N-O	NEW OPENING
WP	WASTE PIPE

RENDERWORK & PAINT

REINSTATE GRANO FLOORING, RESURFACE & REFINISH.

GLAZING

DEPARTMENT OF PLANNING, LANDS AND HERITAGE
DATE 21 Jul 2026 FILE SDAU-062-23C.2

PRELIMINARY NOT FOR CONSTRUCTION

REV	DESCRIPTION	DATE
P5	CHANGES FROM DA CLOUDED RED	03-06-2026
P4	CHANGES FROM DA CLOUDED RED	25-15-2026
P3	ISSUED FOR 100% DD	12-12-2025
P2	ISSUED FOR 80% DD	17-10-2025
P1	ISSUED FOR 60% DD	12-09-2025

THIS DRAWING SHOULD BE READ IN CONJUNCTION WITH ALL RELEVANT CONTRACTS, SPECIFICATIONS AND DRAWINGS. CONTRACTORS MUST VERIFY ALL DIMENSIONS AT THE JOB BEFORE COMMENCING ANY WORK OR MAKING ANY SHOP DRAWINGS.

Unit 1/315 Rokeby Road Subiaco
Western Australia 6008
Telephone 08 9381 1666
mail@griffithsarchitects.com.au
ABN 28 678 339 743
Griffiths Architects

WOODSIDE HEALTH CARE PRECINCT
18 DALGETY STREET, EAST FREMANTLE
ALTERATION & CONSERVATION WORKS
PROPOSED ELEVATIONS SHEET 2

DRAWN MH		DESIGNED NAME	REDUCTION 0 1m 2.5m
CHECKED PG		PRINCIPAL SIGNATURE	
APPROVED GA			
SCALE 1:100 (A1)		DATE SEPT 2025	DRAWING No. HA3.05 P5
PROJ No. 25140		FILE No. FILE NO	

THIS IS A CADD DRAWING DO NOT AMEND MANUALLY

FILE NAME: GA-AR-DWG-HA305-PROPOSED ELEVATIONS SHEET
PLOT DATE: 3 June 2026

DEPARTMENT OF PLANNING, LANDS AND HERITAGE
DATE 21-Jul-2026
FILE SDAU-062-23C.2

DEPARTMENT OF PLANNING, LANDS AND HERITAGE
DATE 21-Jul-2026
FILE SDAU-062-23C.2

