


[redacted]

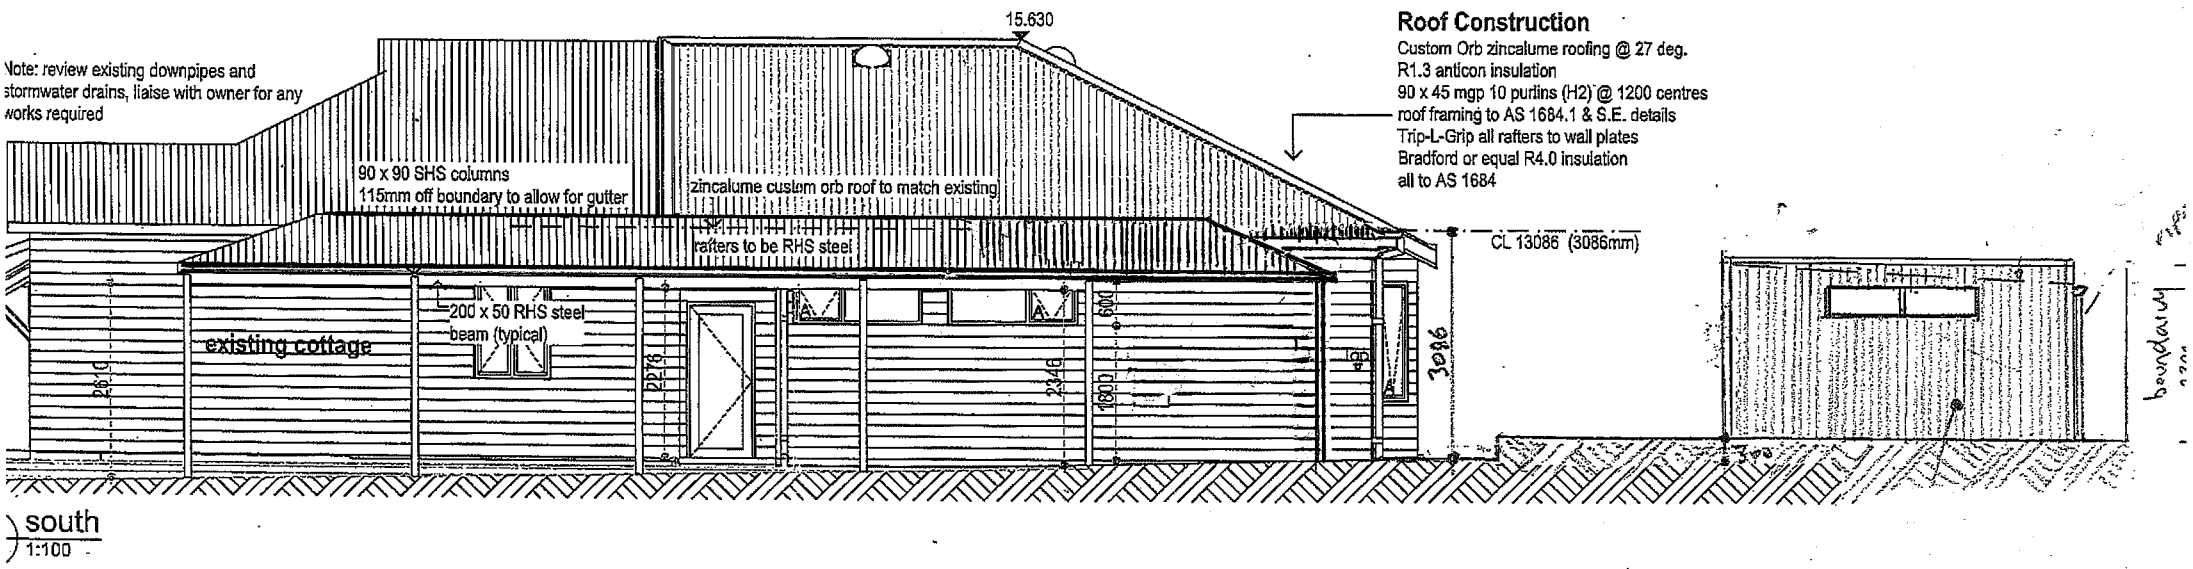

south
1:100

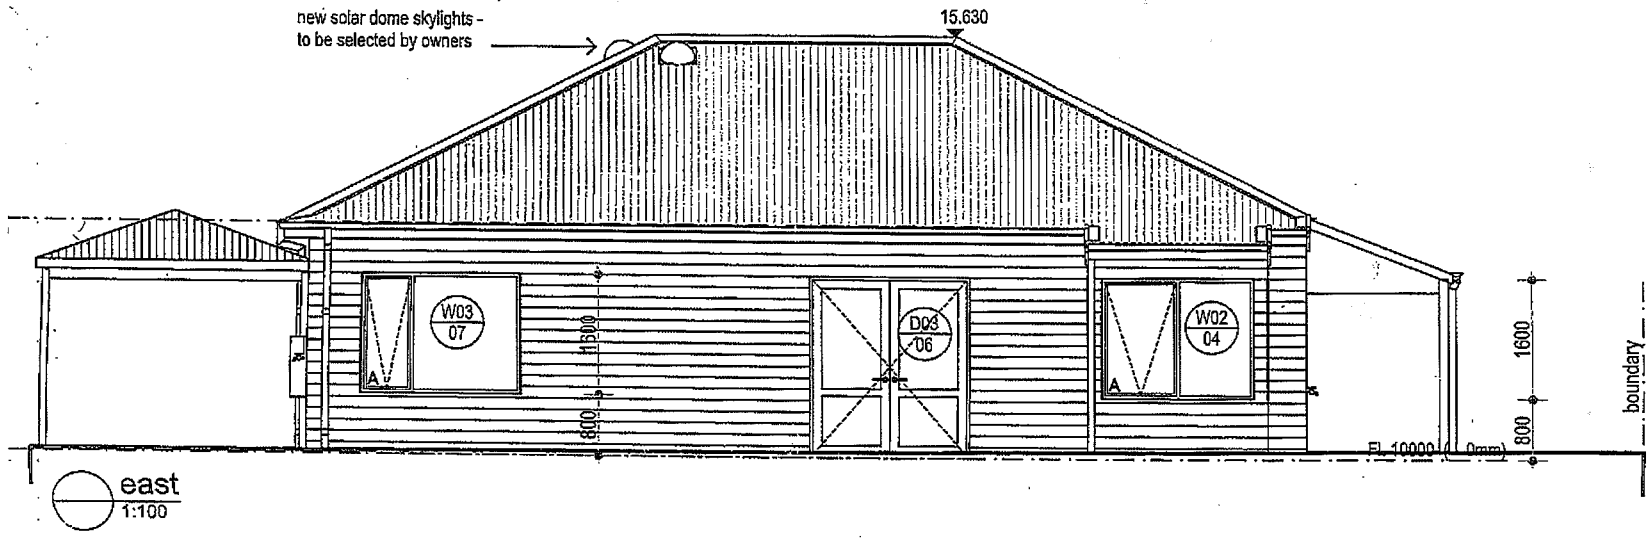

east
1:100

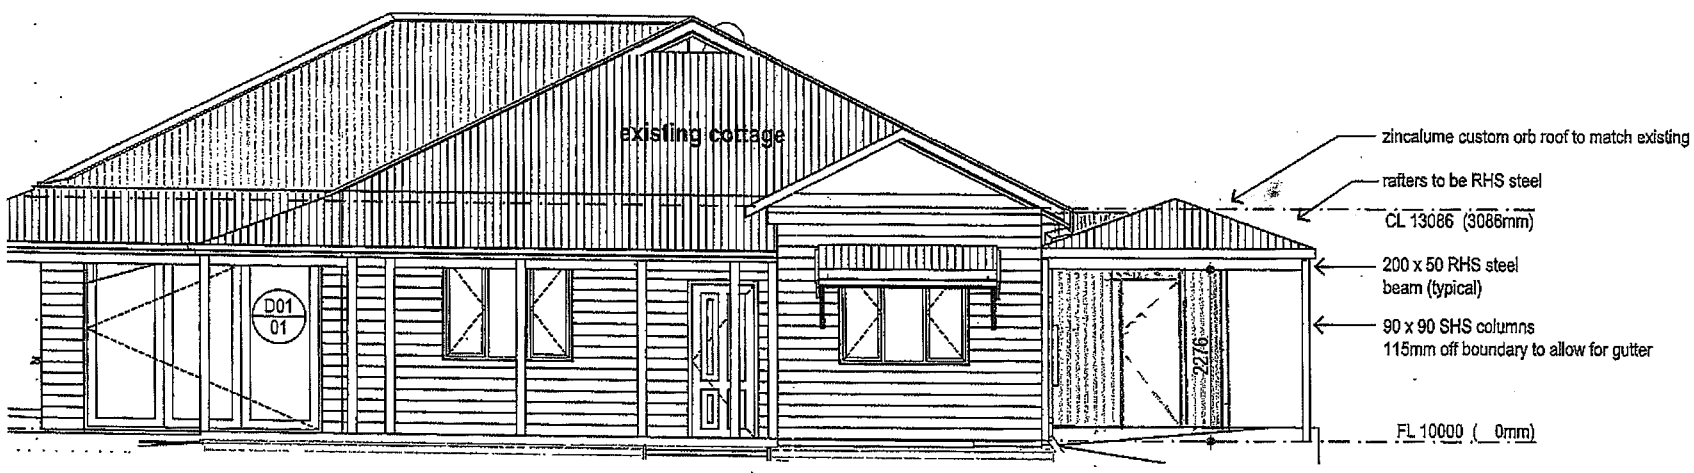

[redacted]

[redacted]

[redacted]

© Copyright

JCD
jon chisholm design

BUILDING DESIGN & VISUALISATION
t. 9339 2224 m. 0408 833 399
jc@jonchisholm.com www.jónchisholm.com
BDAWA
nabd NATIONAL ASSOCIATION BUILDING DESIGNERS
BUILDING DESIGNERS ASSOCIATION OF WESTERN AUSTRALIA INC.


Project:
Proposed Carport
26 Clayton St.
East Fremantle

Drawing:
Proposed Elevations

Date:	Drwn:	
7/08/2017	JC	
Job No:	Dwg No.:	Rev
1632	A301	4

The builder must verify all dimensions on site before commencing any work or shop dwgs.

[redacted]

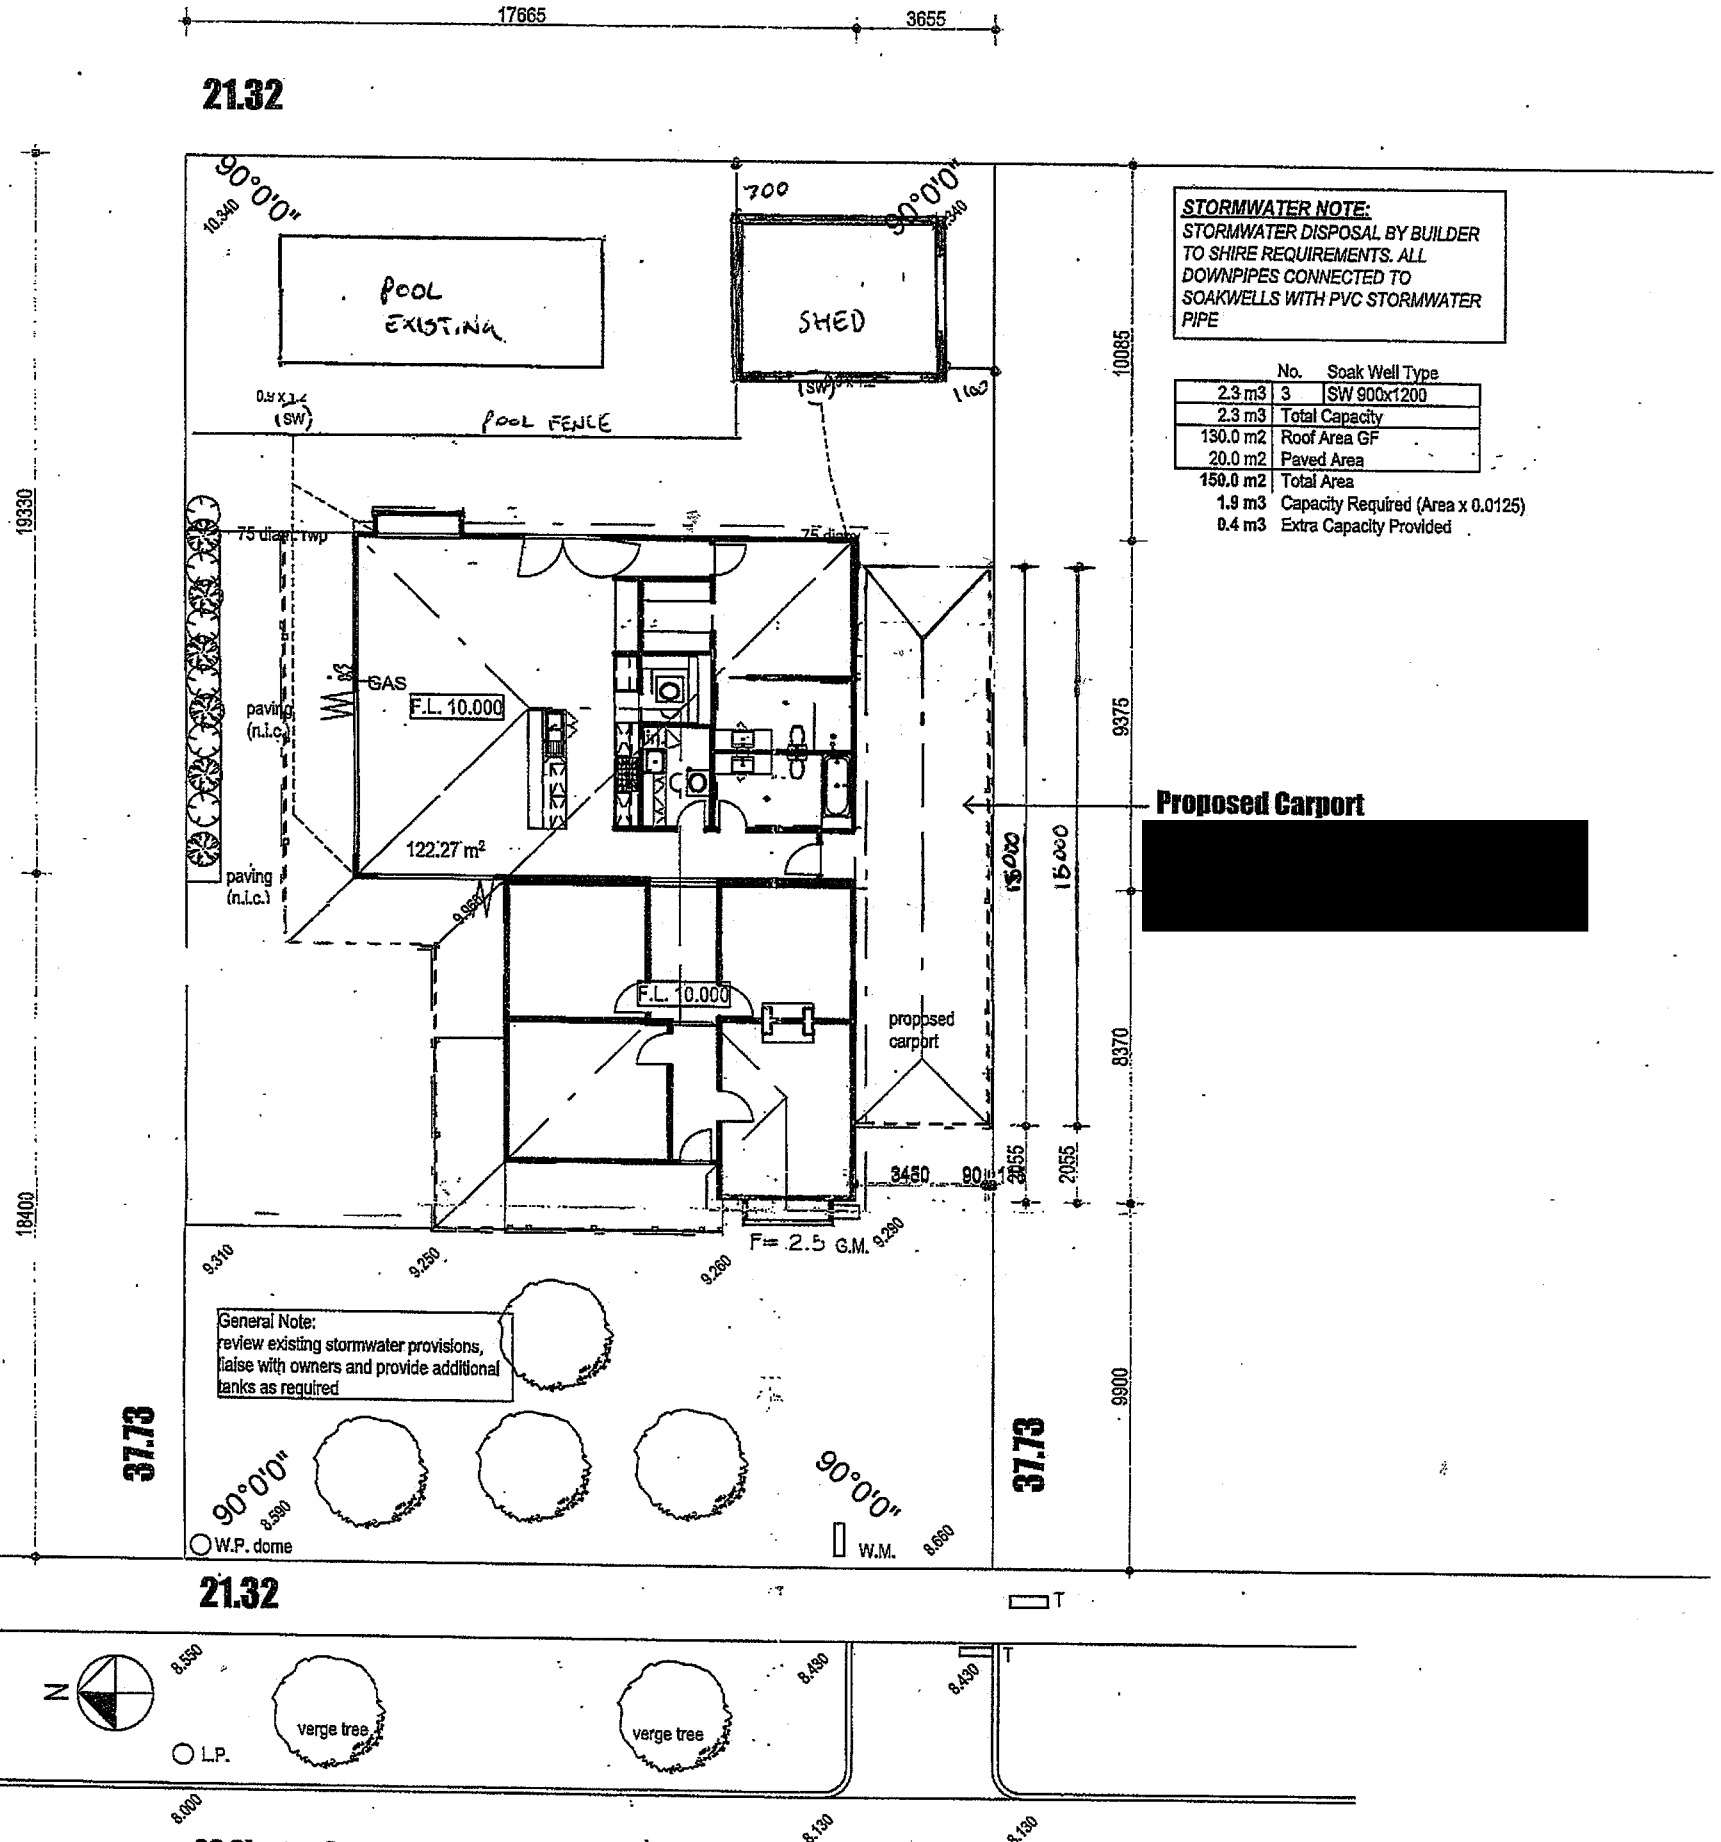

STORMWATER NOTE:
STORMWATER DISPOSAL BY BUILDER TO SHIRE REQUIREMENTS. ALL DOWNPIPES CONNECTED TO SOAKWELLS WITH PVC STORMWATER PIPE

	No.	Soak Well Type
2.3 m3	3	SW 900x1200
2.3 m3		Total Capacity
130.0 m2		Roof Area GF
20.0 m2		Paved Area
150.0 m2		Total Area
1.9 m3		Capacity Required (Area x 0.0125)
0.4 m3		Extra Capacity Provided

26 Clayton Street, East Fremantle

Lot 423, 804 sq.m. Vol. 1018 Folio 575 Plan 32684

Scale 1:200

0 2 4 6 8 10

Site Plan
1:200

[redacted]

[redacted]

[redacted]

© Copyright

JCD


BUILDING DESIGN & VISUALISATIO
t. 9339 2224 m. 0408 833 3
jc@jonchisholm.com www.jonchisholm.co
BDAWA nabd
BUILDING DESIGNERS ASSOCIATION OF WESTERN AUSTRALIA

Project:
Proposed Carport
26 Clayton St.
East Fremantle

Drawing:
Site Plan

Date:	Drwn:
7/08/2017	JC
Job No: 1632	Dwg No.: A101

The builder must verify all dimensions on site before commencing any work or shop dwgs.

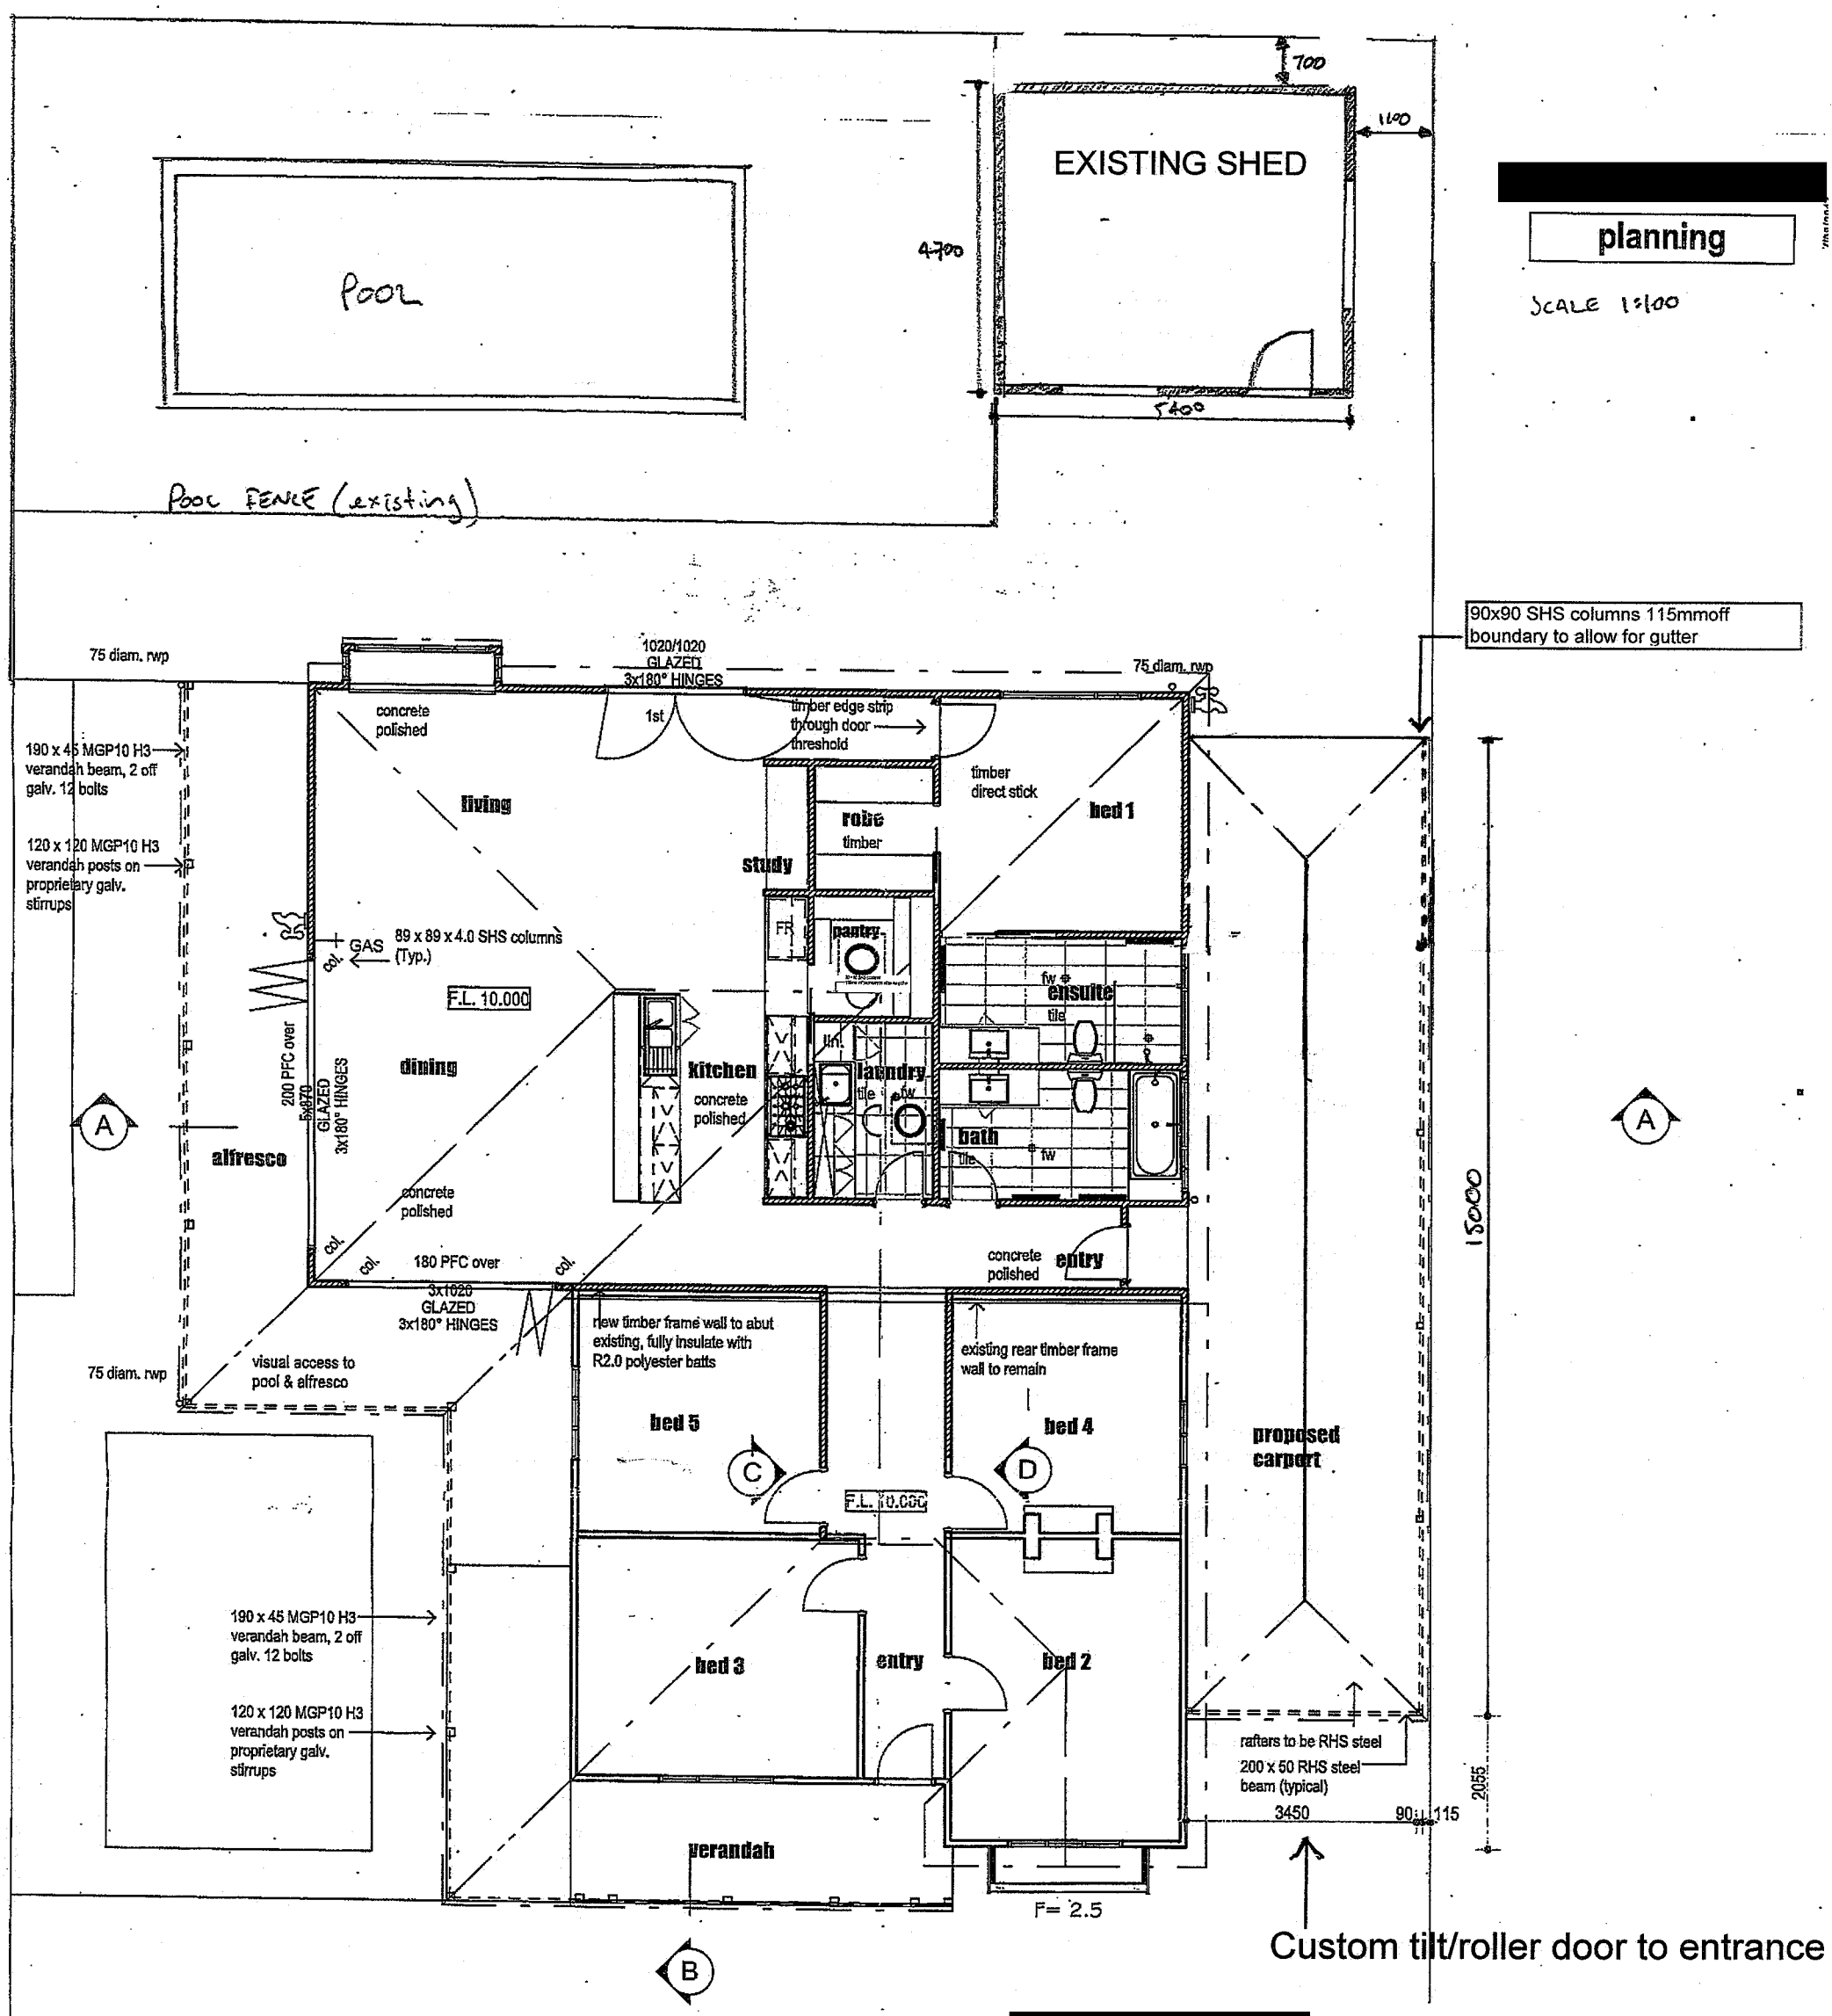

AMMENDED CARPORT PLANS

JULY 2026

REV.	AMENDMENT	DATE
4	issued for planning	7/8/2017
3	issued for information	8/4/2017
2	issued for building permit	30/1/2017
1	issued for planning	8/12/2016

© Copyright

JCD
BUILDING DESIGN & VISUALISATION