Printed by Armand Bester on 30.10.2019 03:11 PM

LEGEND:

- BLACK ASPHALT
- FAUX BRICK PAVING
- RED ASPHALT
- LANDSCAPED / OPEN SPACE
- CONCRETE FOOTPATHS / RAISED CYCLE PATH
- PROPOSED / MOVED TREES
- TREES REMOVED

20m 0m 20m 40m

1:500 @ A1

VERTICAL DATUM: AUSTRALIAN HEIGHT DATUM
HORIZONTAL DATUM: PERTH COASTAL GRID 1994

talis delivering solutions
www.talisconsultants.com.au T: 1300 251 070

ASSET MANAGEMENT
CIVIL ENGINEERING
ENVIRONMENTAL SERVICES
SPATIAL INTELLIGENCE
WASTE MANAGEMENT

Level 1 660 Newcastle Street,
Leederville WA 6007
PO Box 454, Leederville WA 6903

Client: TOWN of EAST FREMANTLE

NOTES

1. This drawing is the property of Talis Consultants Pty Ltd. It is a confidential document and must not be copied, used, or its contents divulged without prior written consent.
2. DO NOT SCALE, use figured dimensions only, if in doubt please contact Talis Consultants.
3. Parts of this drawing is intended to be IN COLOUR. Black & White Printing may cause errors or omissions. If this text is not GREEN, please contact Talis Consultants

No.	Date	Drawn / Chk.	Amendment / Issue	App.
B	30.10.2019	AB / PG	GENERAL UPDATE	
A	08.05.2019	AB / PG	PRELIMINARY ISSUE	

Project: RIVERSIDE ROAD STABILISATION

Title: GENERAL ARRANGEMENT SHEET 2 OF 2

Drawn by:	AB	Job No:	TC19011
Checked by:	PG	File No:	TC19011-C-116
Approved by:		Drg. No: C-116	Rev: B
Scale:	1:250 @ A1		
Date:	08.05.2019		

FILENAME Y:\SECTIONS\CIVIL\PROJECTS\TC2019\TC19011 - EAST FRED RIVERSIDE ROAD PROJECT\DRAWINGS\PROD DRGS\TC19011 - SET.DWG

Printed by Armand Bester on 30.10.2019 03:16 PM

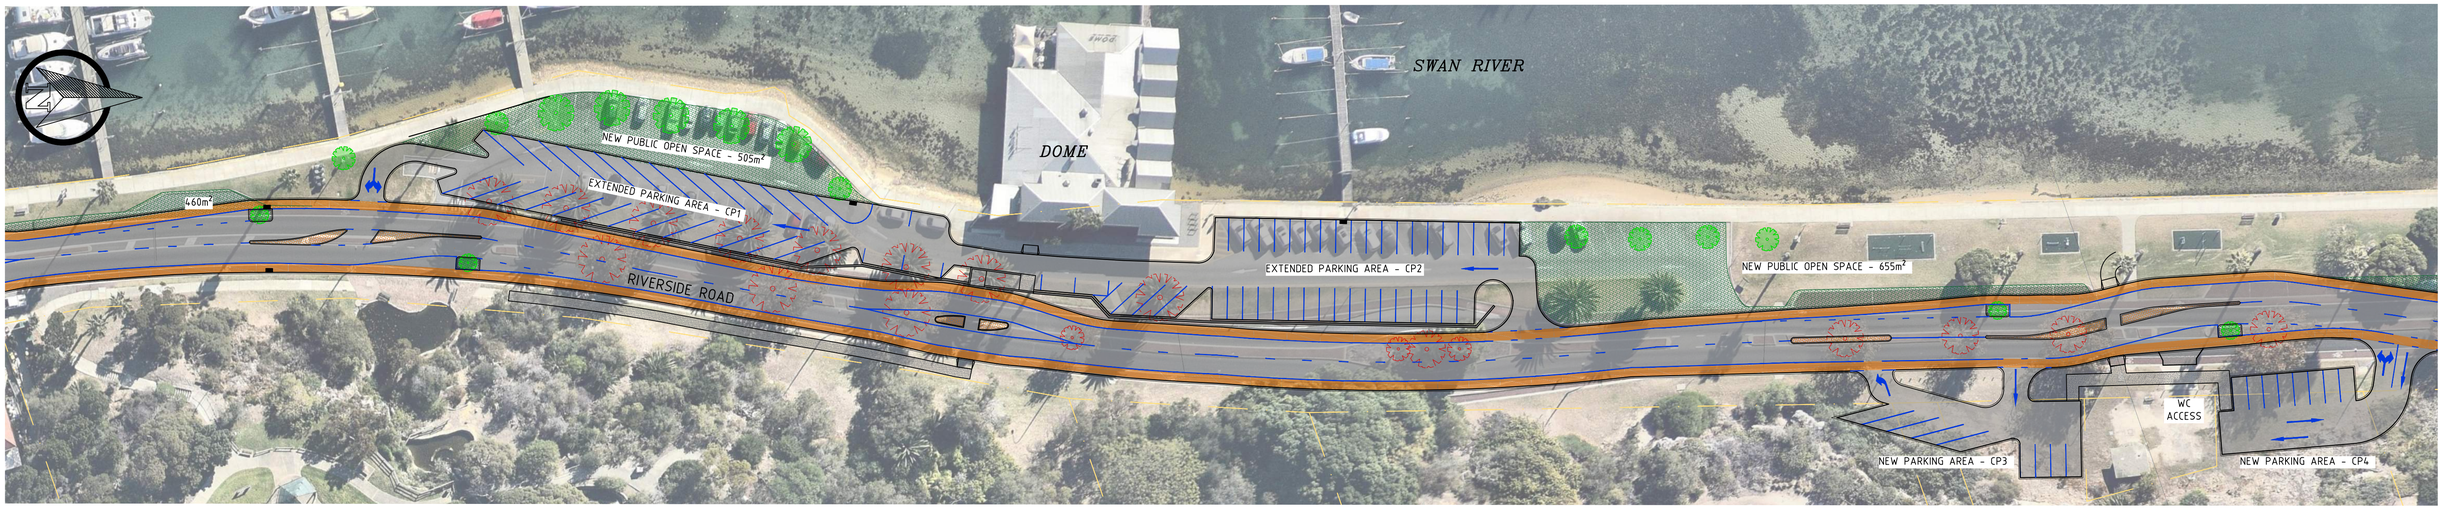

PARKING BAYS	
CAR PARK	NO OF BAYS
CP1	31
CP2	43
CP3	8
CP4	8
TOTAL	90
EXISTING	65

LEGEND:

- BLACK ASPHALT
- FAUX BRICK PAVING
- RED ASPHALT
- LANDSCAPED / OPEN SPACE
- CONCRETE FOOTPATHS / RAISED CYCLE PATH
- PROPOSED / MOVED TREES
- TREES REMOVED

20m 0m 20m 40m

1:500 @ A1

VERTICAL DATUM: AUSTRALIAN HEIGHT DATUM
HORIZONTAL DATUM: PERTH COASTAL GRID 1994

talis delivering solutions
www.talisconsultants.com.au T: 1300 251 070

ASSET MANAGEMENT
CIVIL ENGINEERING
ENVIRONMENTAL SERVICES
SPATIAL INTELLIGENCE
WASTE MANAGEMENT

Level 1 660 Newcastle Street,
Leederville WA 6007
PO Box 454, Leederville WA 6903

Client: TOWN of EAST FREMANTLE

NOTES

1. This drawing is the property of Talis Consultants Pty Ltd. It is a confidential document and must not be copied, used, or its contents divulged without prior written consent.
2. DO NOT SCALE, use figured dimensions only, if in doubt please contact Talis Consultants.
3. Parts of this drawing is intended to be IN COLOUR. Black & White Printing may cause errors or omissions. If this text is not GREEN, please contact Talis Consultants

No.	Date	Drawn / Chk.	Amendment / Issue	App.
B	30.10.2019	AB / PG	GENERAL UPDATE	
A	08.05.2019	AB / PG	PRELIMINARY ISSUE	

Project: RIVERSIDE ROAD STABILISATION

Title: GENERAL ARRANGEMENT SHEET 1 OF 2

Drawn by:	AB	Job No:	TC19011
Checked by:	PG	File No:	TC19011-C-115
Approved by:		Drg. No:	C-115
Scale:	1:250 @ A1	Rev:	B
Date:	08.05.2019		

FILENAME Y:\SECTIONS\CIVIL\PROJECTS\TC2019\TC19011 - EAST FRED RIVERSIDE ROAD PROJECT\DRAWINGS\PROD DRGS\TC19011 - SET.DWG