MAY STREET

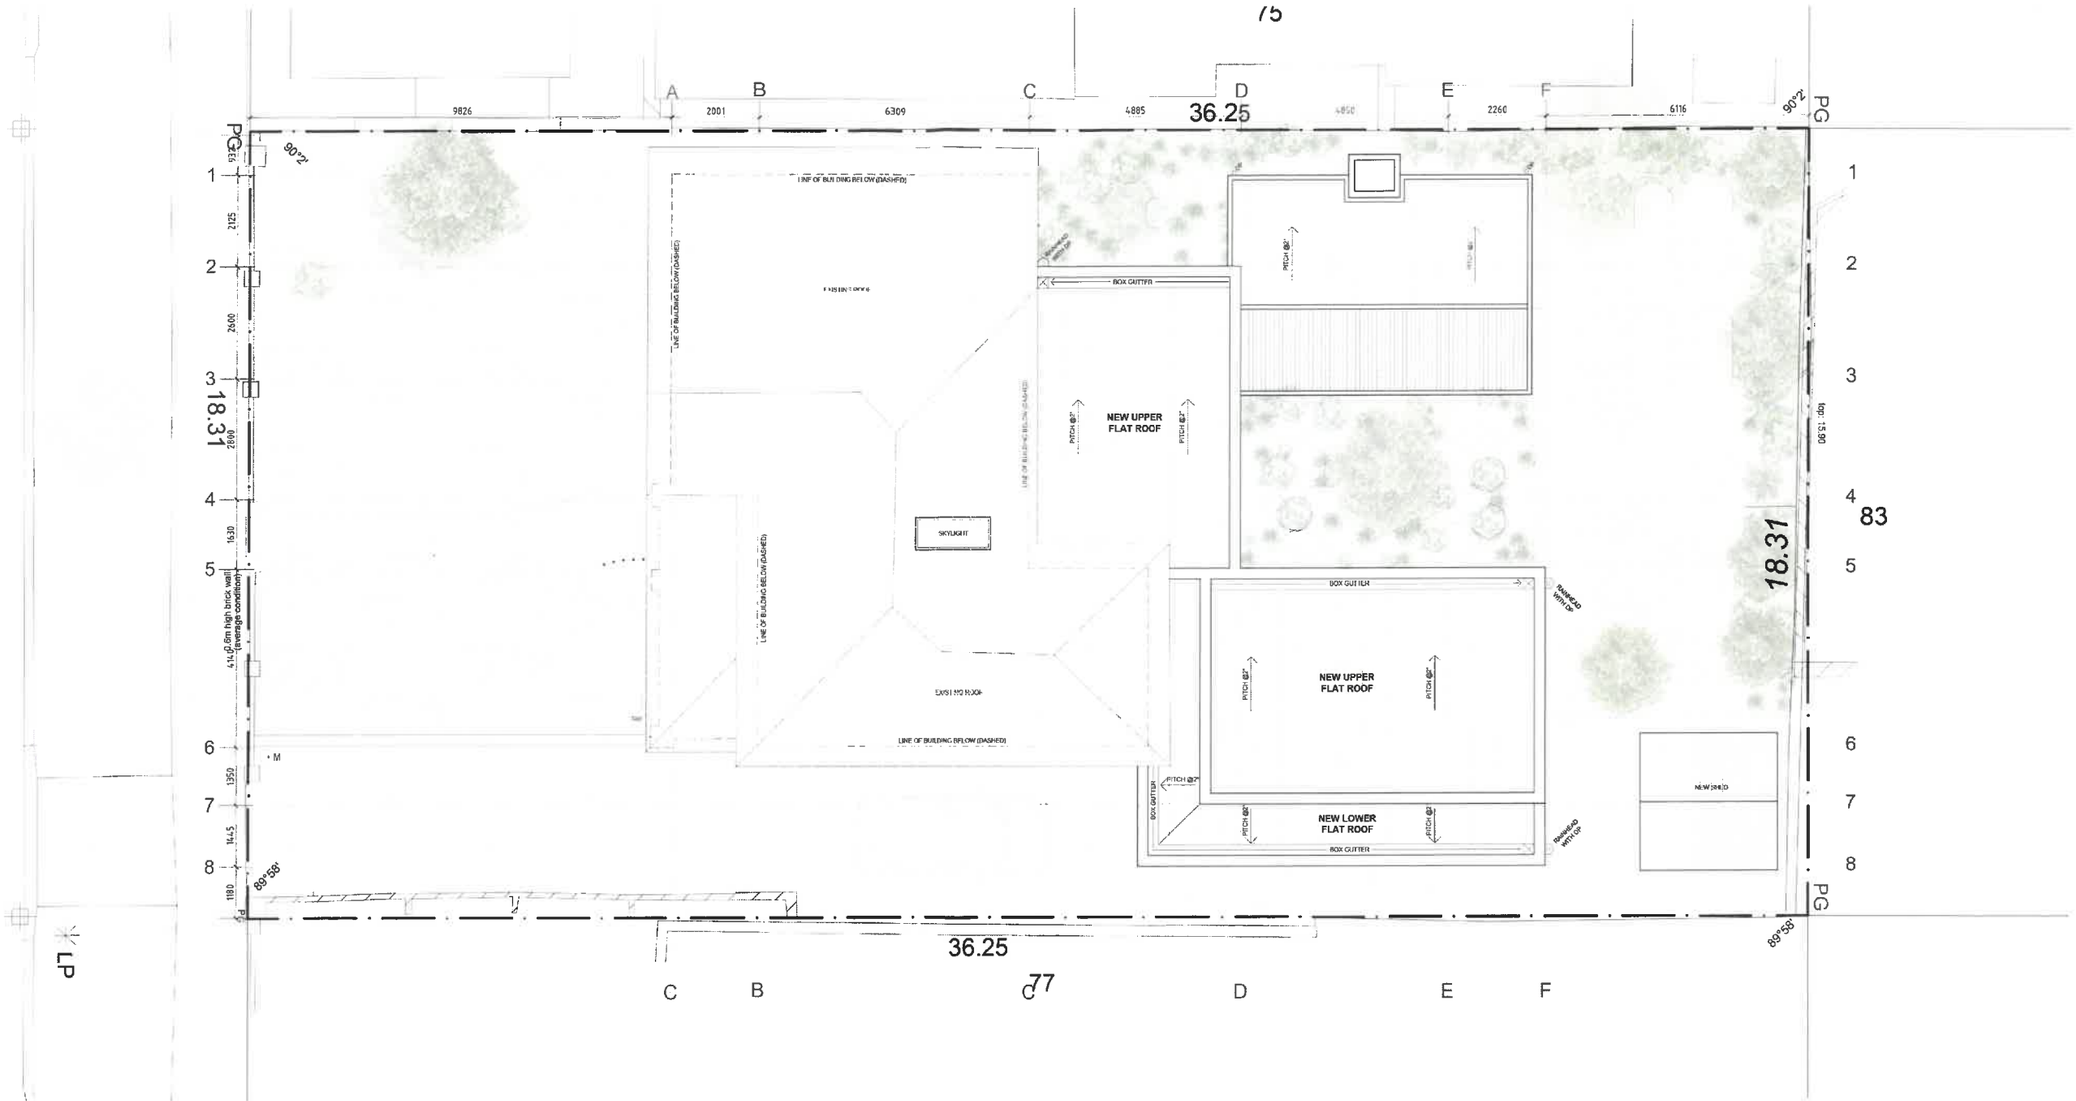

PROPOSED ROOF PLAN
SCALE 1:100 @ A2

N

TOWN OF EAST FREMANTLE
PLANNING APPLICATION
DATE NO
26 FEB 2020 P 17-20
RECEIVED

GENERAL NOTES:

1. BUILDER TO CHECK ALL DIMENSIONS ON SITE PRIOR TO COMMENCING CONSTRUCTION.
2. DRAWINGS ARE TO BE READ IN CONJUNCTION WITH ALL RELEVANT CONSULTANTS DRAWINGS.
3. ALL BUILDING WORKS TO BE EXECUTED IN ACCORDANCE WITH AUSTRALIAN STANDARDS, BUILDING CODE OF AUSTRALIA, LOCAL & REGULATORY AUTHORITIES.
4. BUILDER TO NOTIFY DESIGNERS IMMEDIATELY OF ANY SERVICE LOCATION DISCREPANCIES OR CLASHES ON SITE. NO WORK TO COMMENCE UNTIL APPROVED BY DESIGNERS

CLIENT : KATHRYN & MARSHALL HOOD
DESIGNERS : STUDIO ATELIER
DATE: 04/02/2020

REV : A DESCRIPTION : ISSUE FOR DA

ISSUE FOR DEVELOPMENT APPROVAL

THIS DRAWING AND THE INTELLECTUAL PROPERTY CONTAINED HEREIN REMAINS THE PROPERTY OF STUDIO ATELIER AND SHALL BE USED ONLY FOR THE PURPOSE OF ISSUE BY STUDIO ATELIER.
NOTE: OVERALL DIMENSIONS ARE NOT GUARANTEED ACCURATE AND ARE SUBJECT TO FINAL SITE SURVEY.
NOTE: ALL DIMENSIONS AND LEVELS TO BE CONFIRMED ON SITE PRIOR TO THE COMMENCEMENT OF WORKS. ANY DISCREPANCIES TO BE REPORTED TO THE DESIGNERS IMMEDIATELY
NOTE: ALL DRAWINGS MUST BE READ IN CONJUNCTION WITH RELEVANT CONSULTANT DRAWINGS & SPECIFICATIONS.

44 MAY STREET, EAST FREMANTLE
PROPOSED ROOF PLAN
1:100 @ A2

SK103