SOUTH ELEVATION

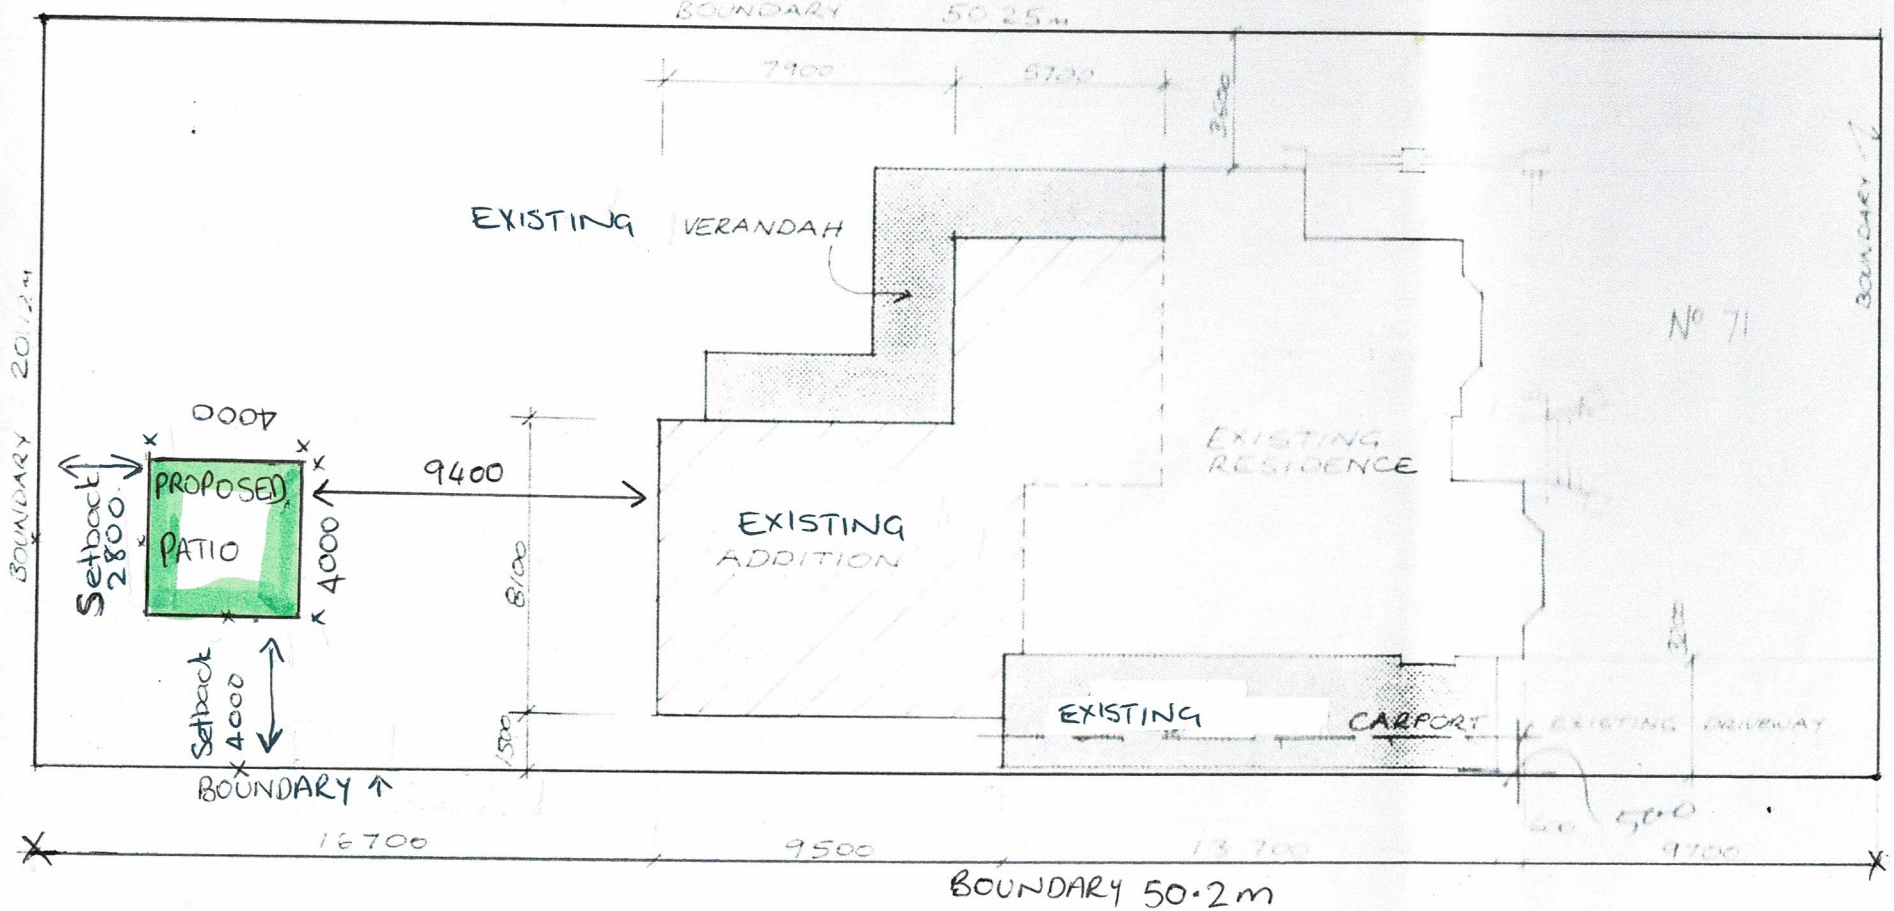

SITE PLAN

N

TOM LEMANN

Proposed alterations to
71 Fortescue East Fremantle

B2570