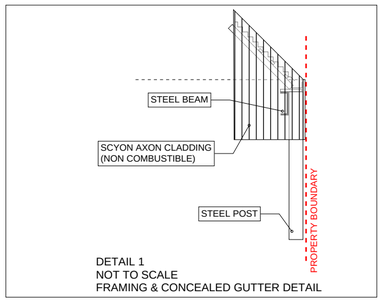

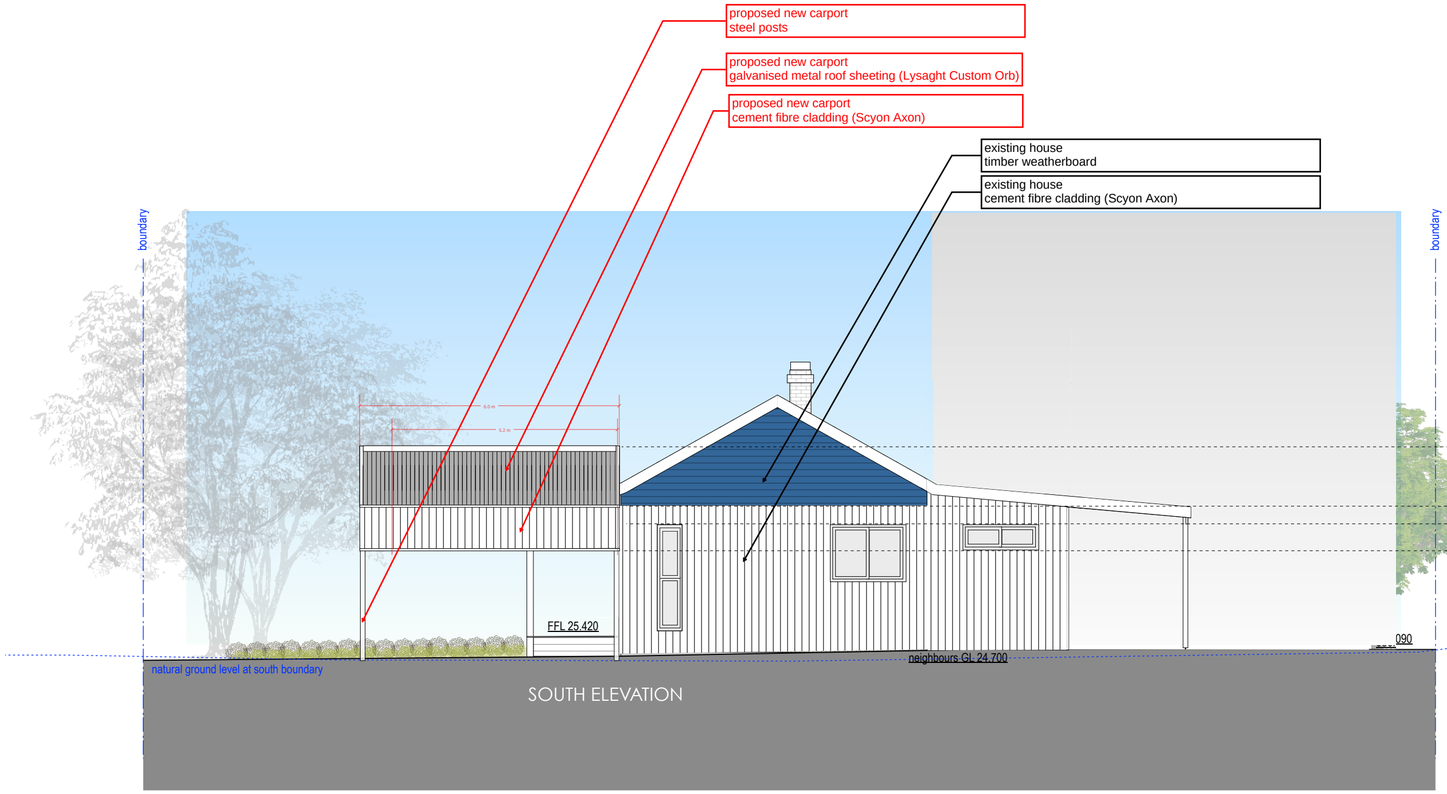

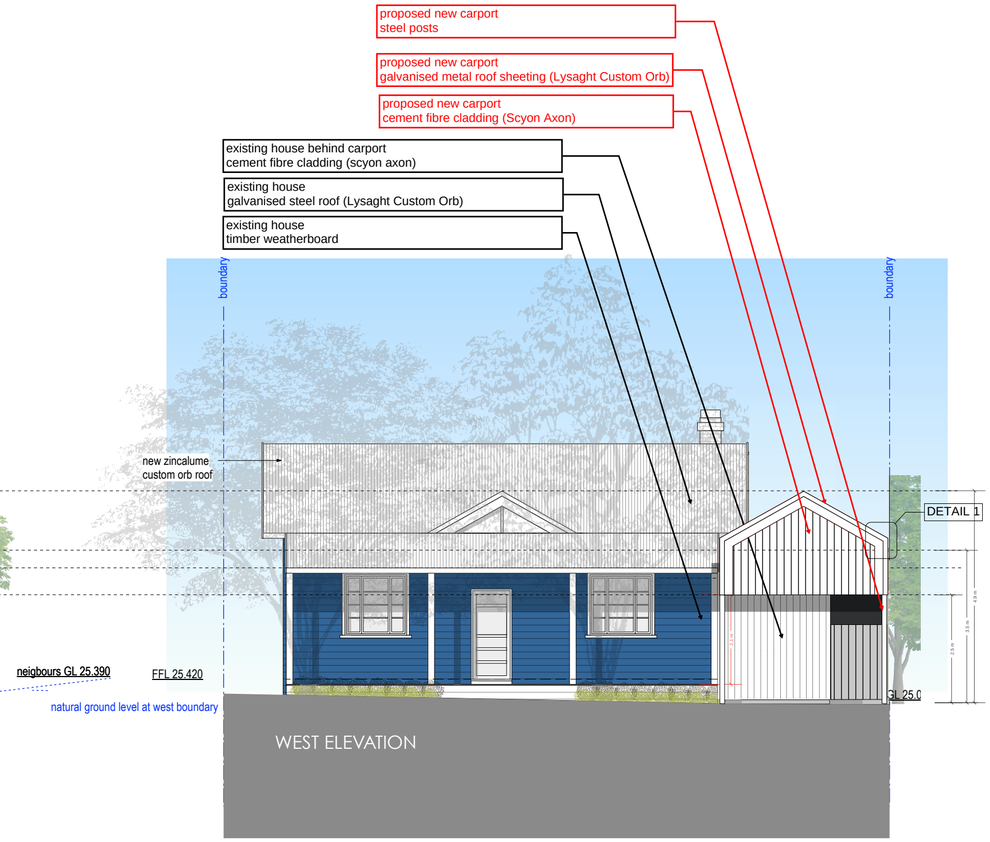

SCALE 1:100 @ A3

1.0 m

5.0 m

78 IRWIN STREET
CARPORT REPLACEMENT
APR 2023