


LOT MISCLOSE
0.000 m


Sand / L/Stone(Poss)
Refer to Survey

SITE SURVEY EXISITNG CONDITION




2128.01 SITE SURVEYOR

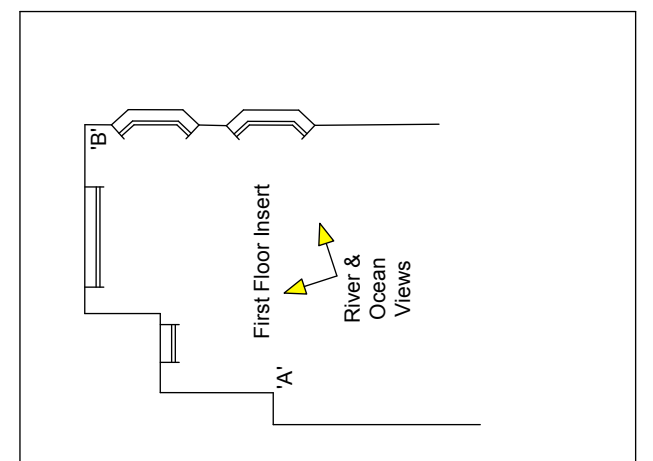


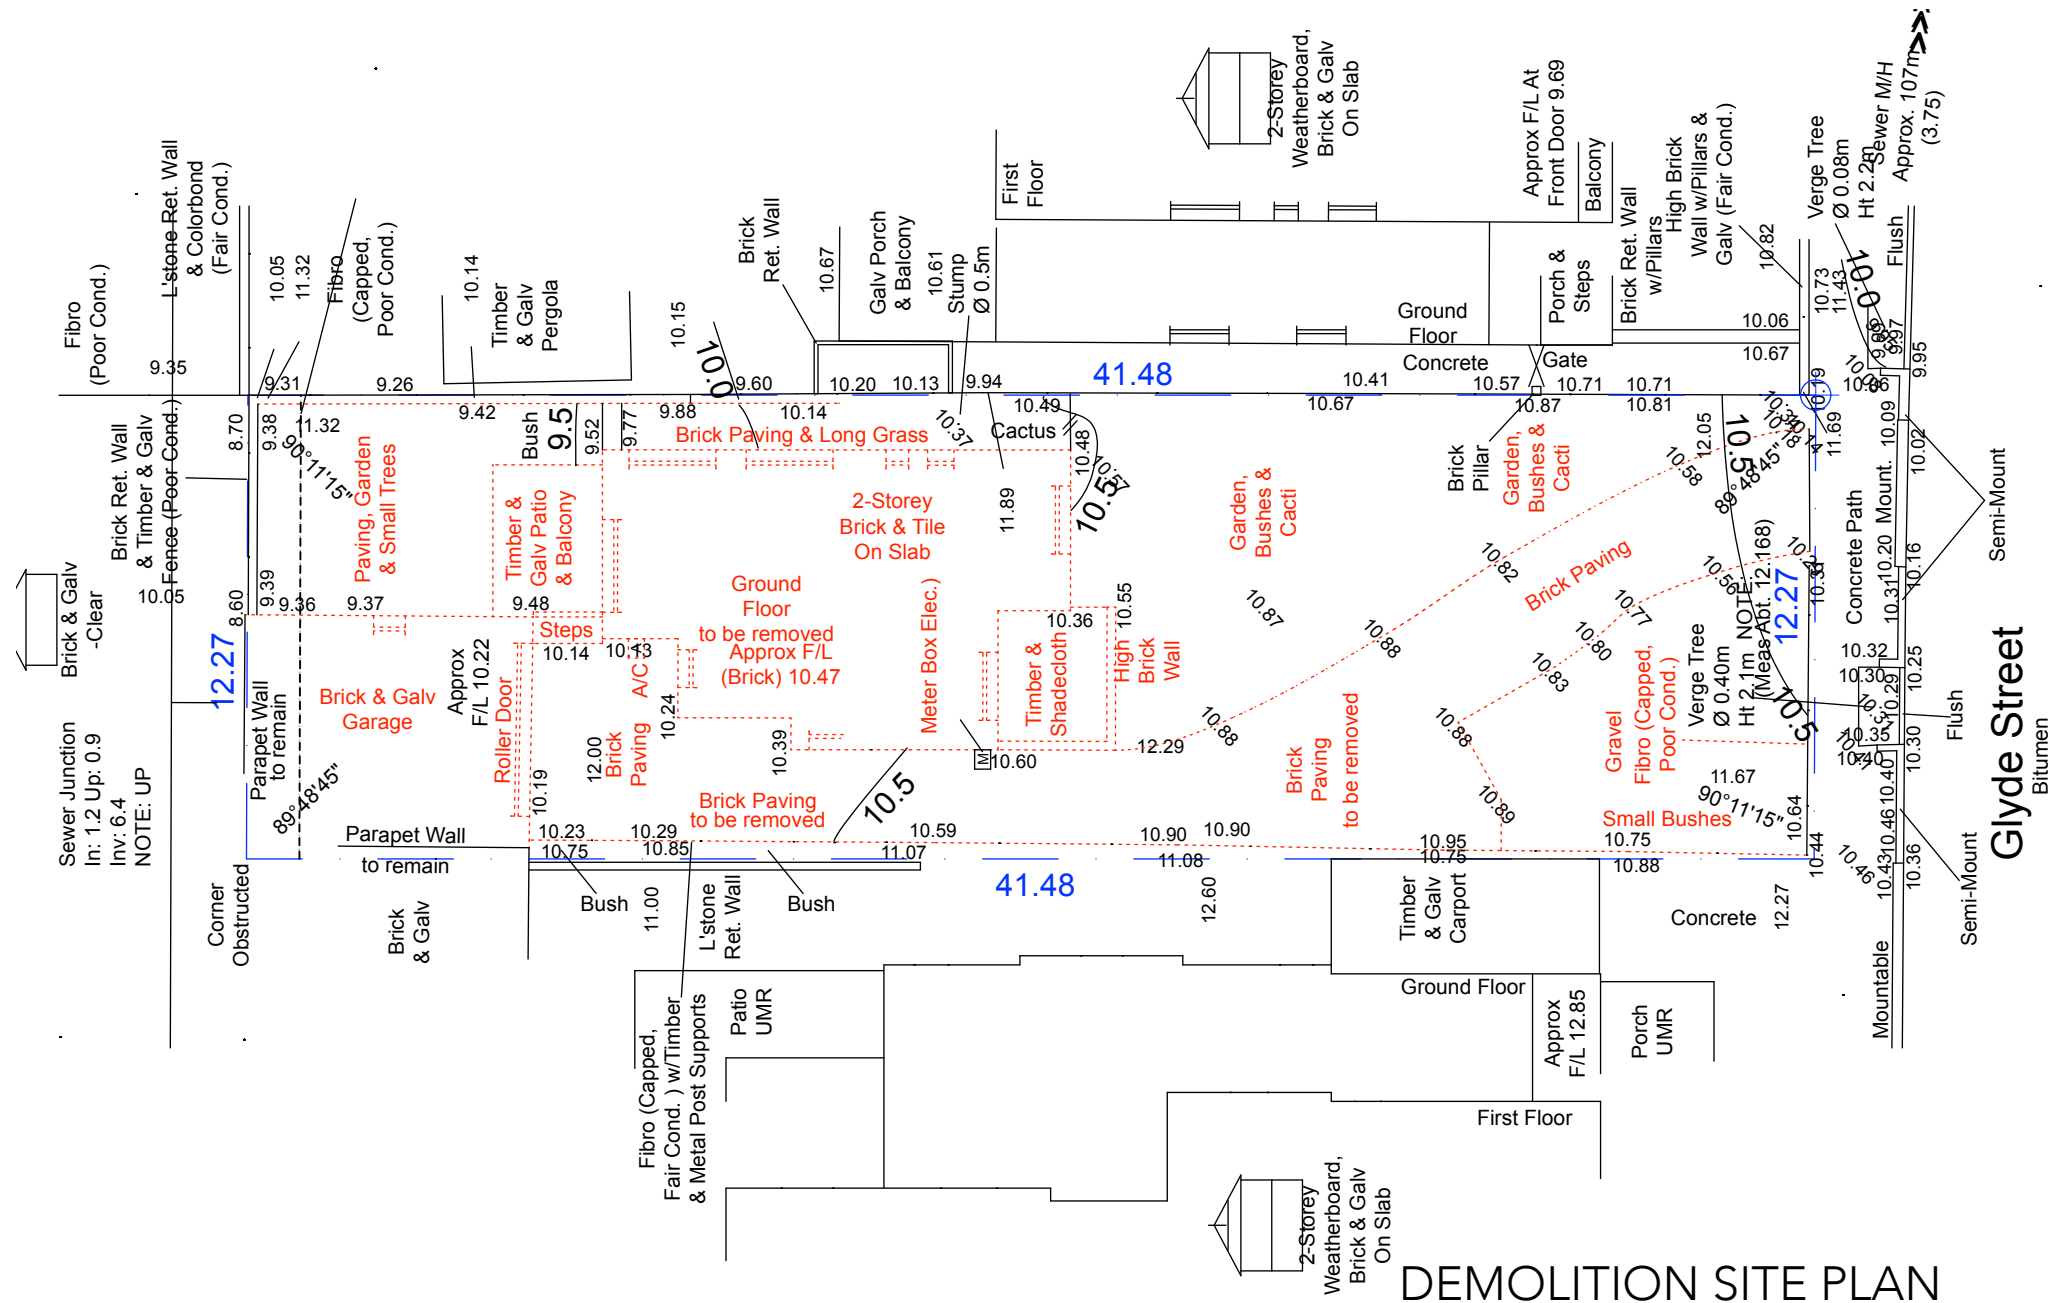


DEMOLITION SITE PLAN

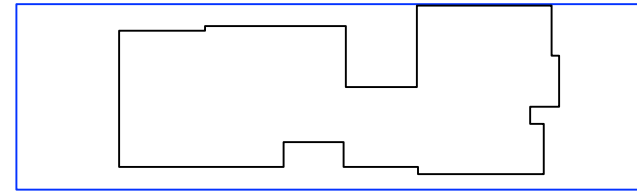

SITE COVERAGE DIAGRAM
1:500

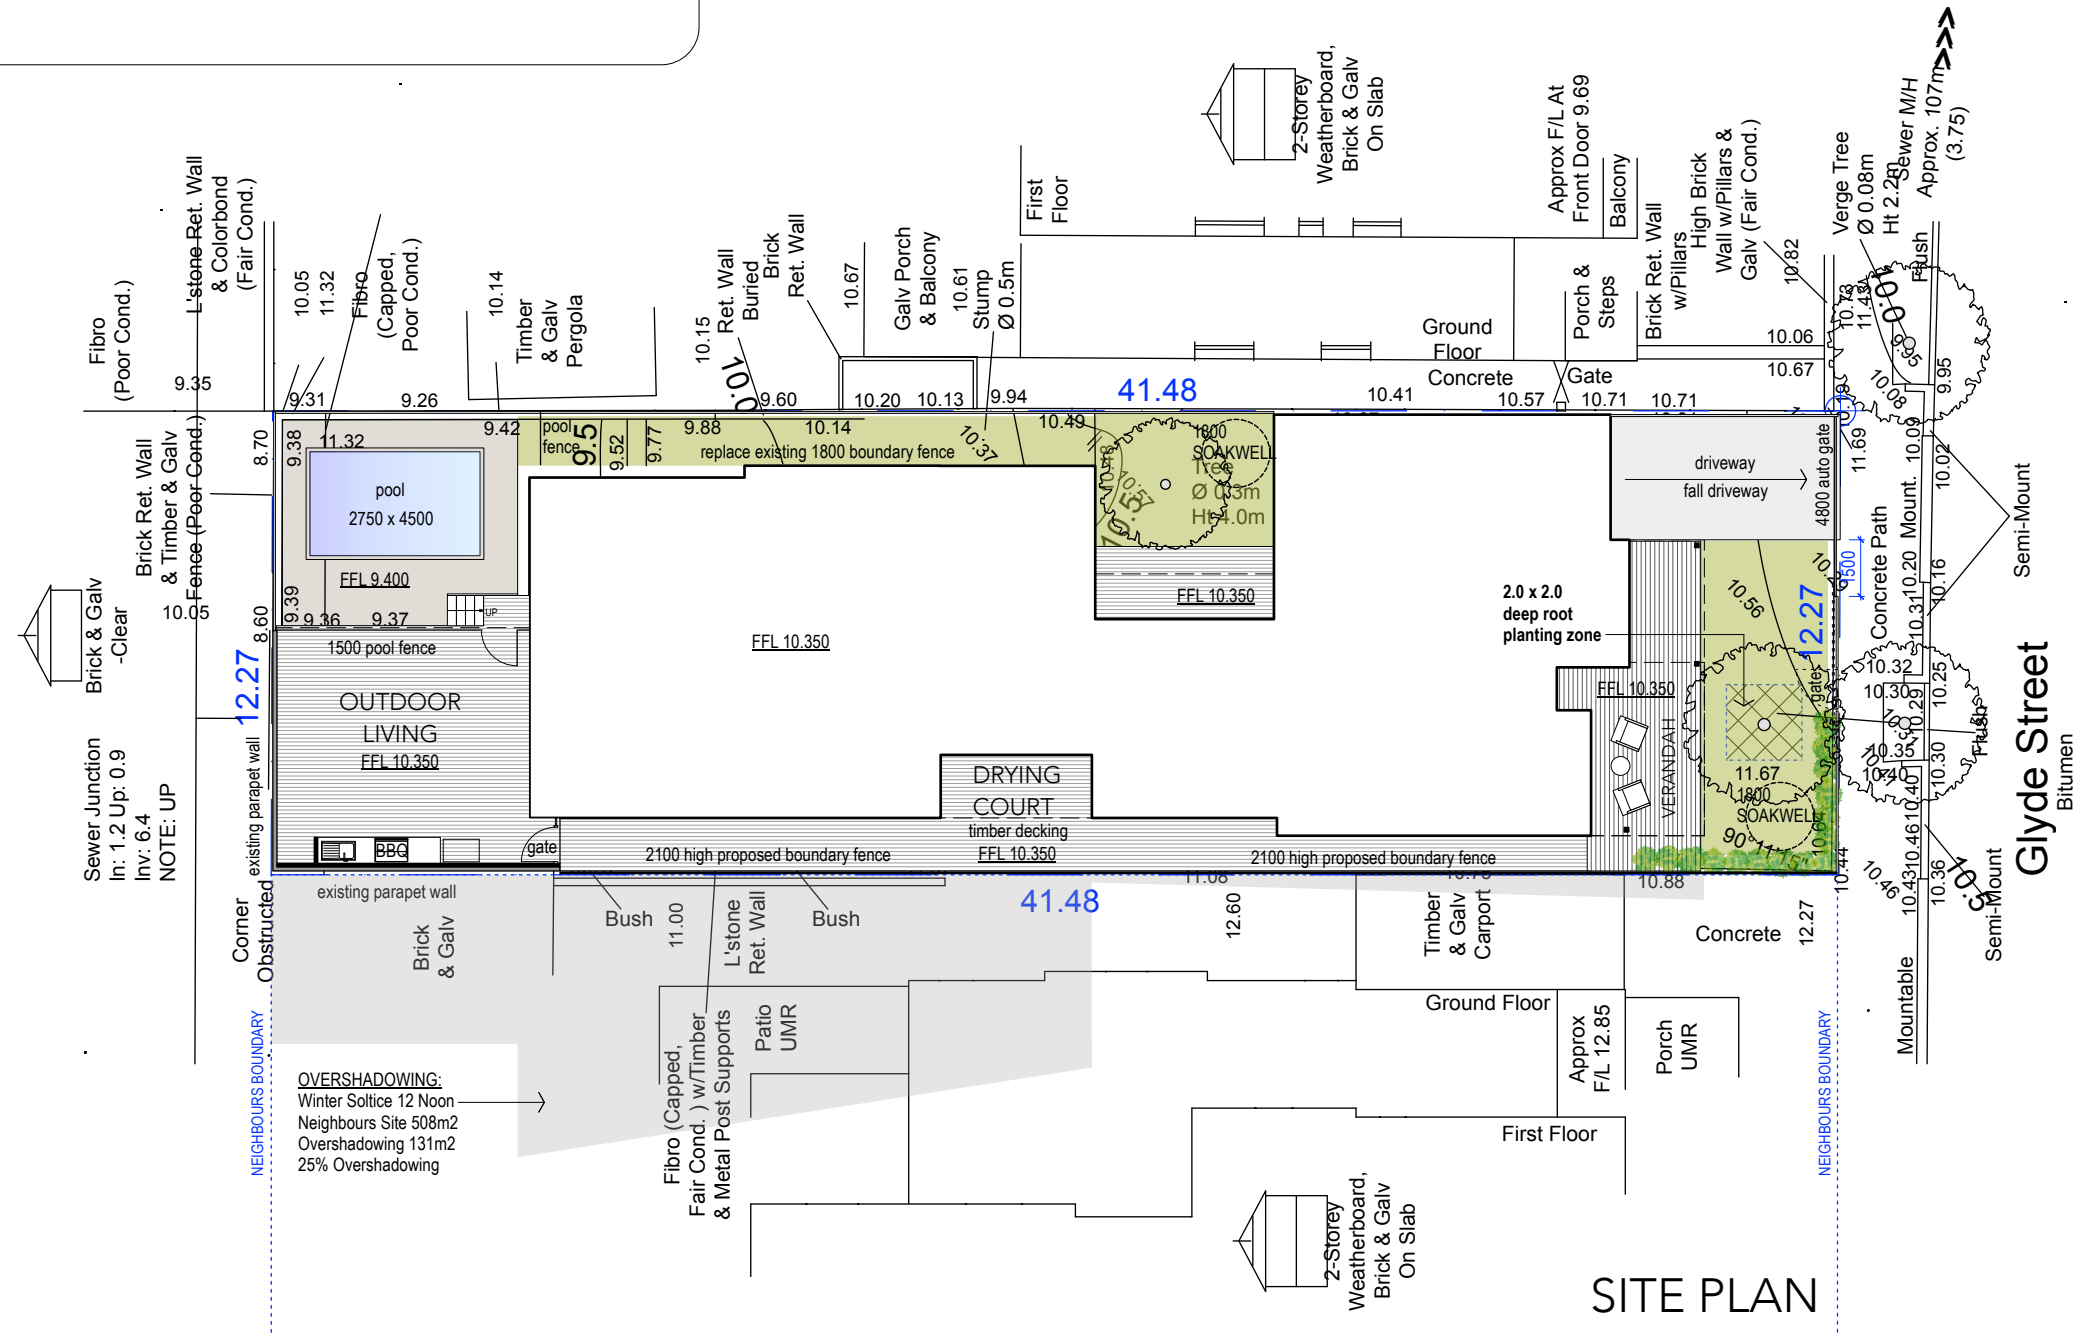

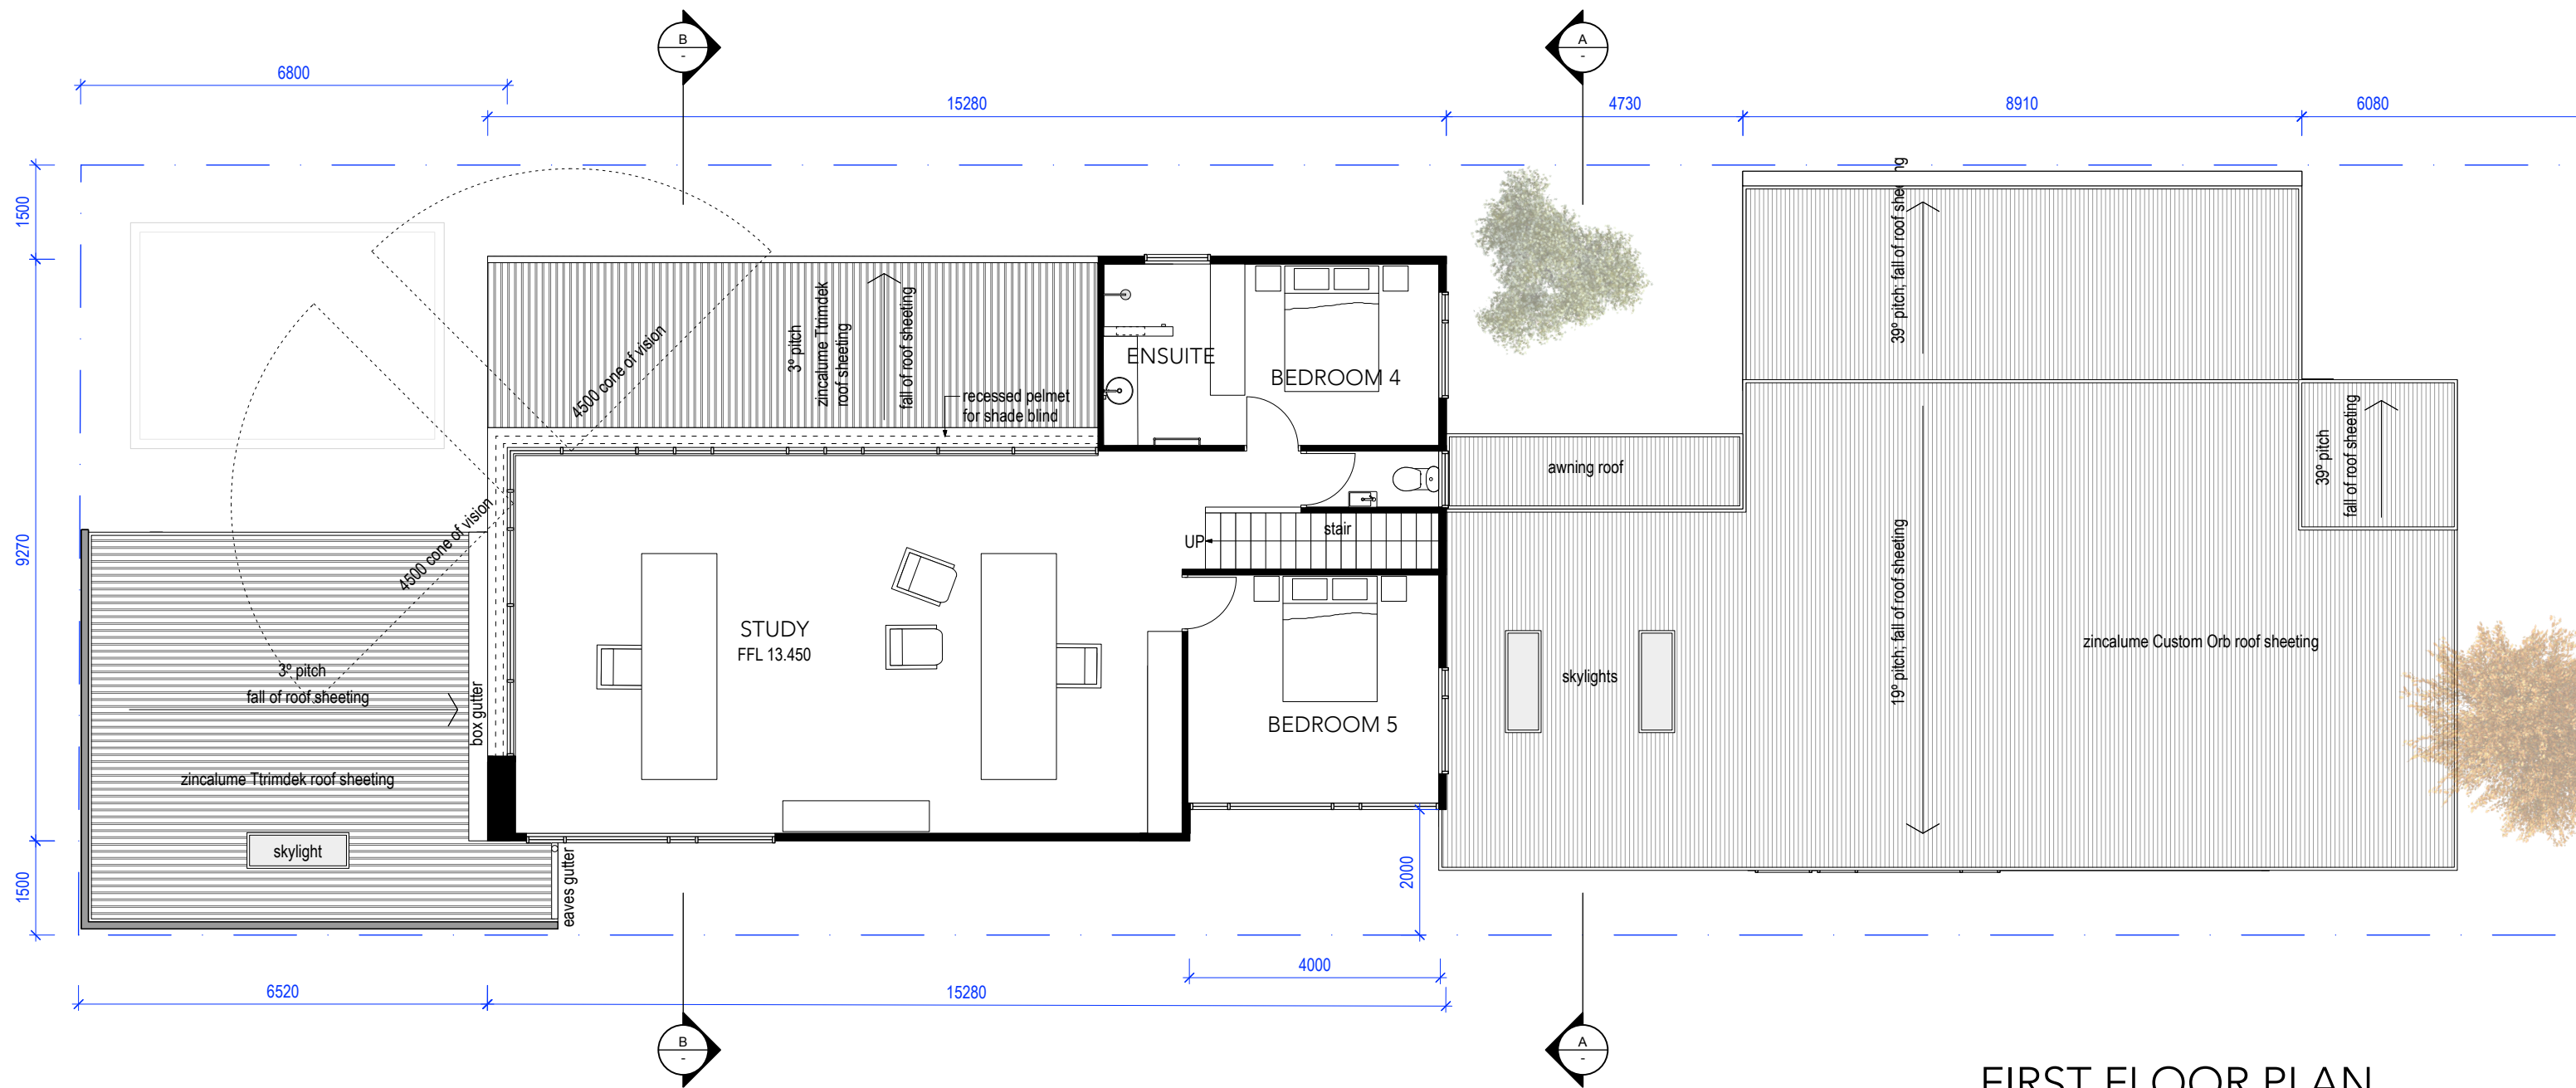

FIRST FLOOR PLAN

