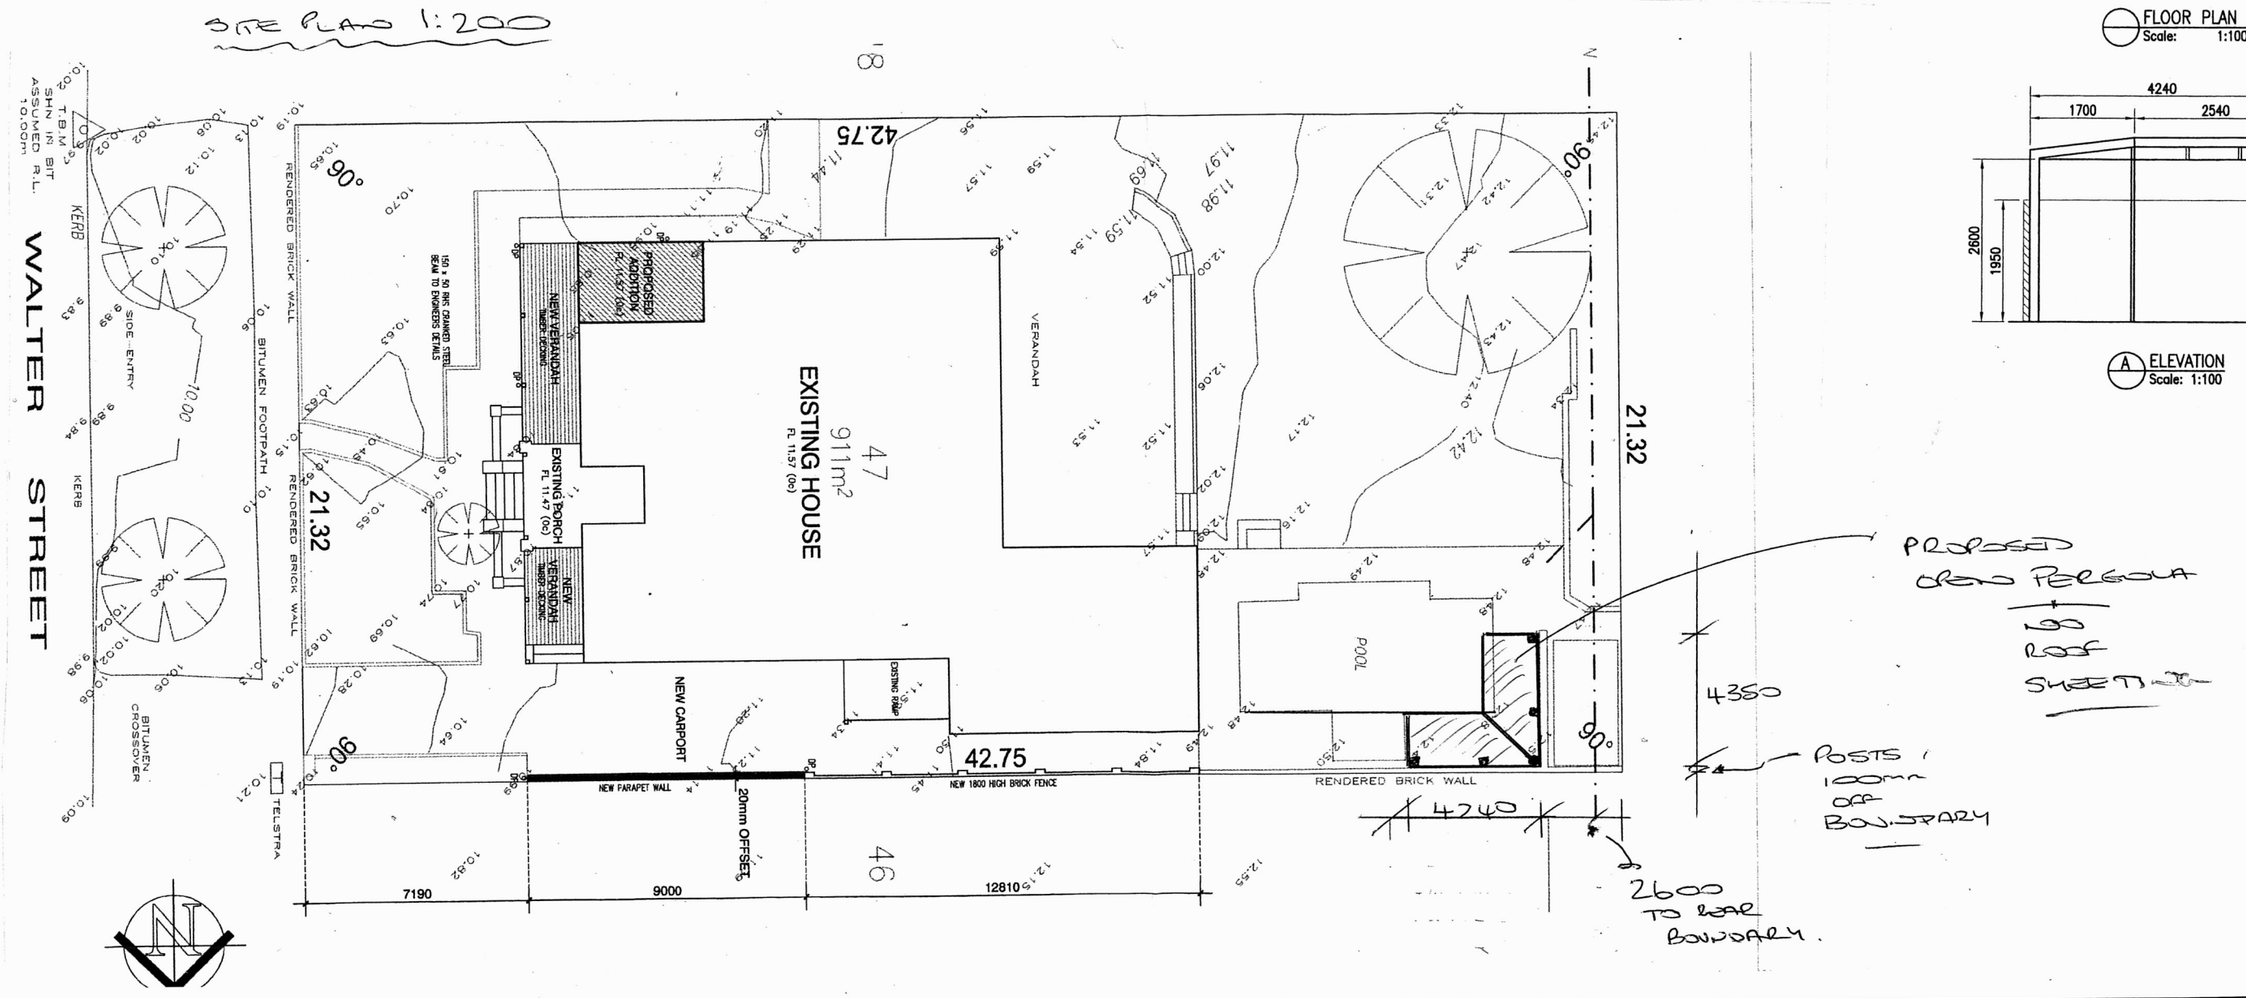


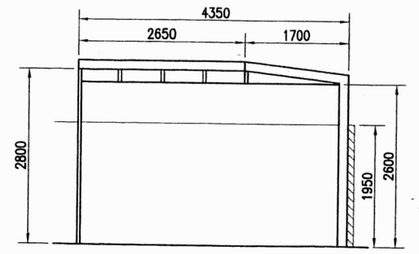


B ELEVATION
Scale: 1:100

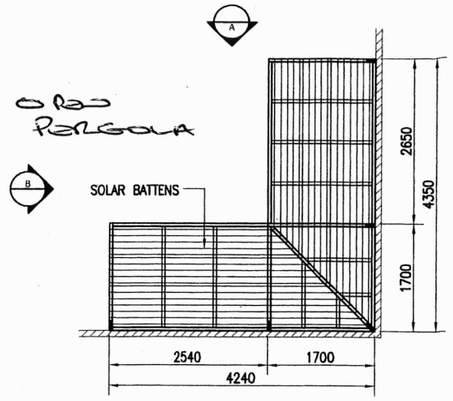


FLOOR PLAN
Scale: 1:100

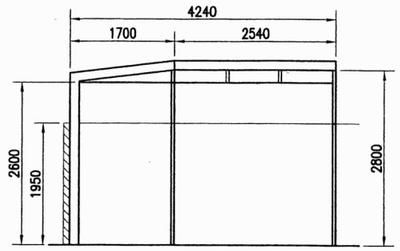


A ELEVATION
Scale: 1:100

| | | | | | |
|---|---|---|---|---|---|
| Job No. | Issue/Date: | Client: T + T BOYCE | patio living<br>Softwoods Timberyards Pty LTD<br>A.C.N. 076 530 848 trading as Patio Living<br>Web: www.patioliving.com.au<br>Email: info@patioliving.com.au | Drawn By: N JONES | Scale: ABOVE | A3 |
| | | Address: 23 WALTER ST. | | | | |
| Sheet | | EAST FREMANTLE | | P.O. Box 1624 West Perth<br>Business Centre, West Perth 6872 | Phone: 9322 3777 | |
| | | Phone: Mobile: | | | | |